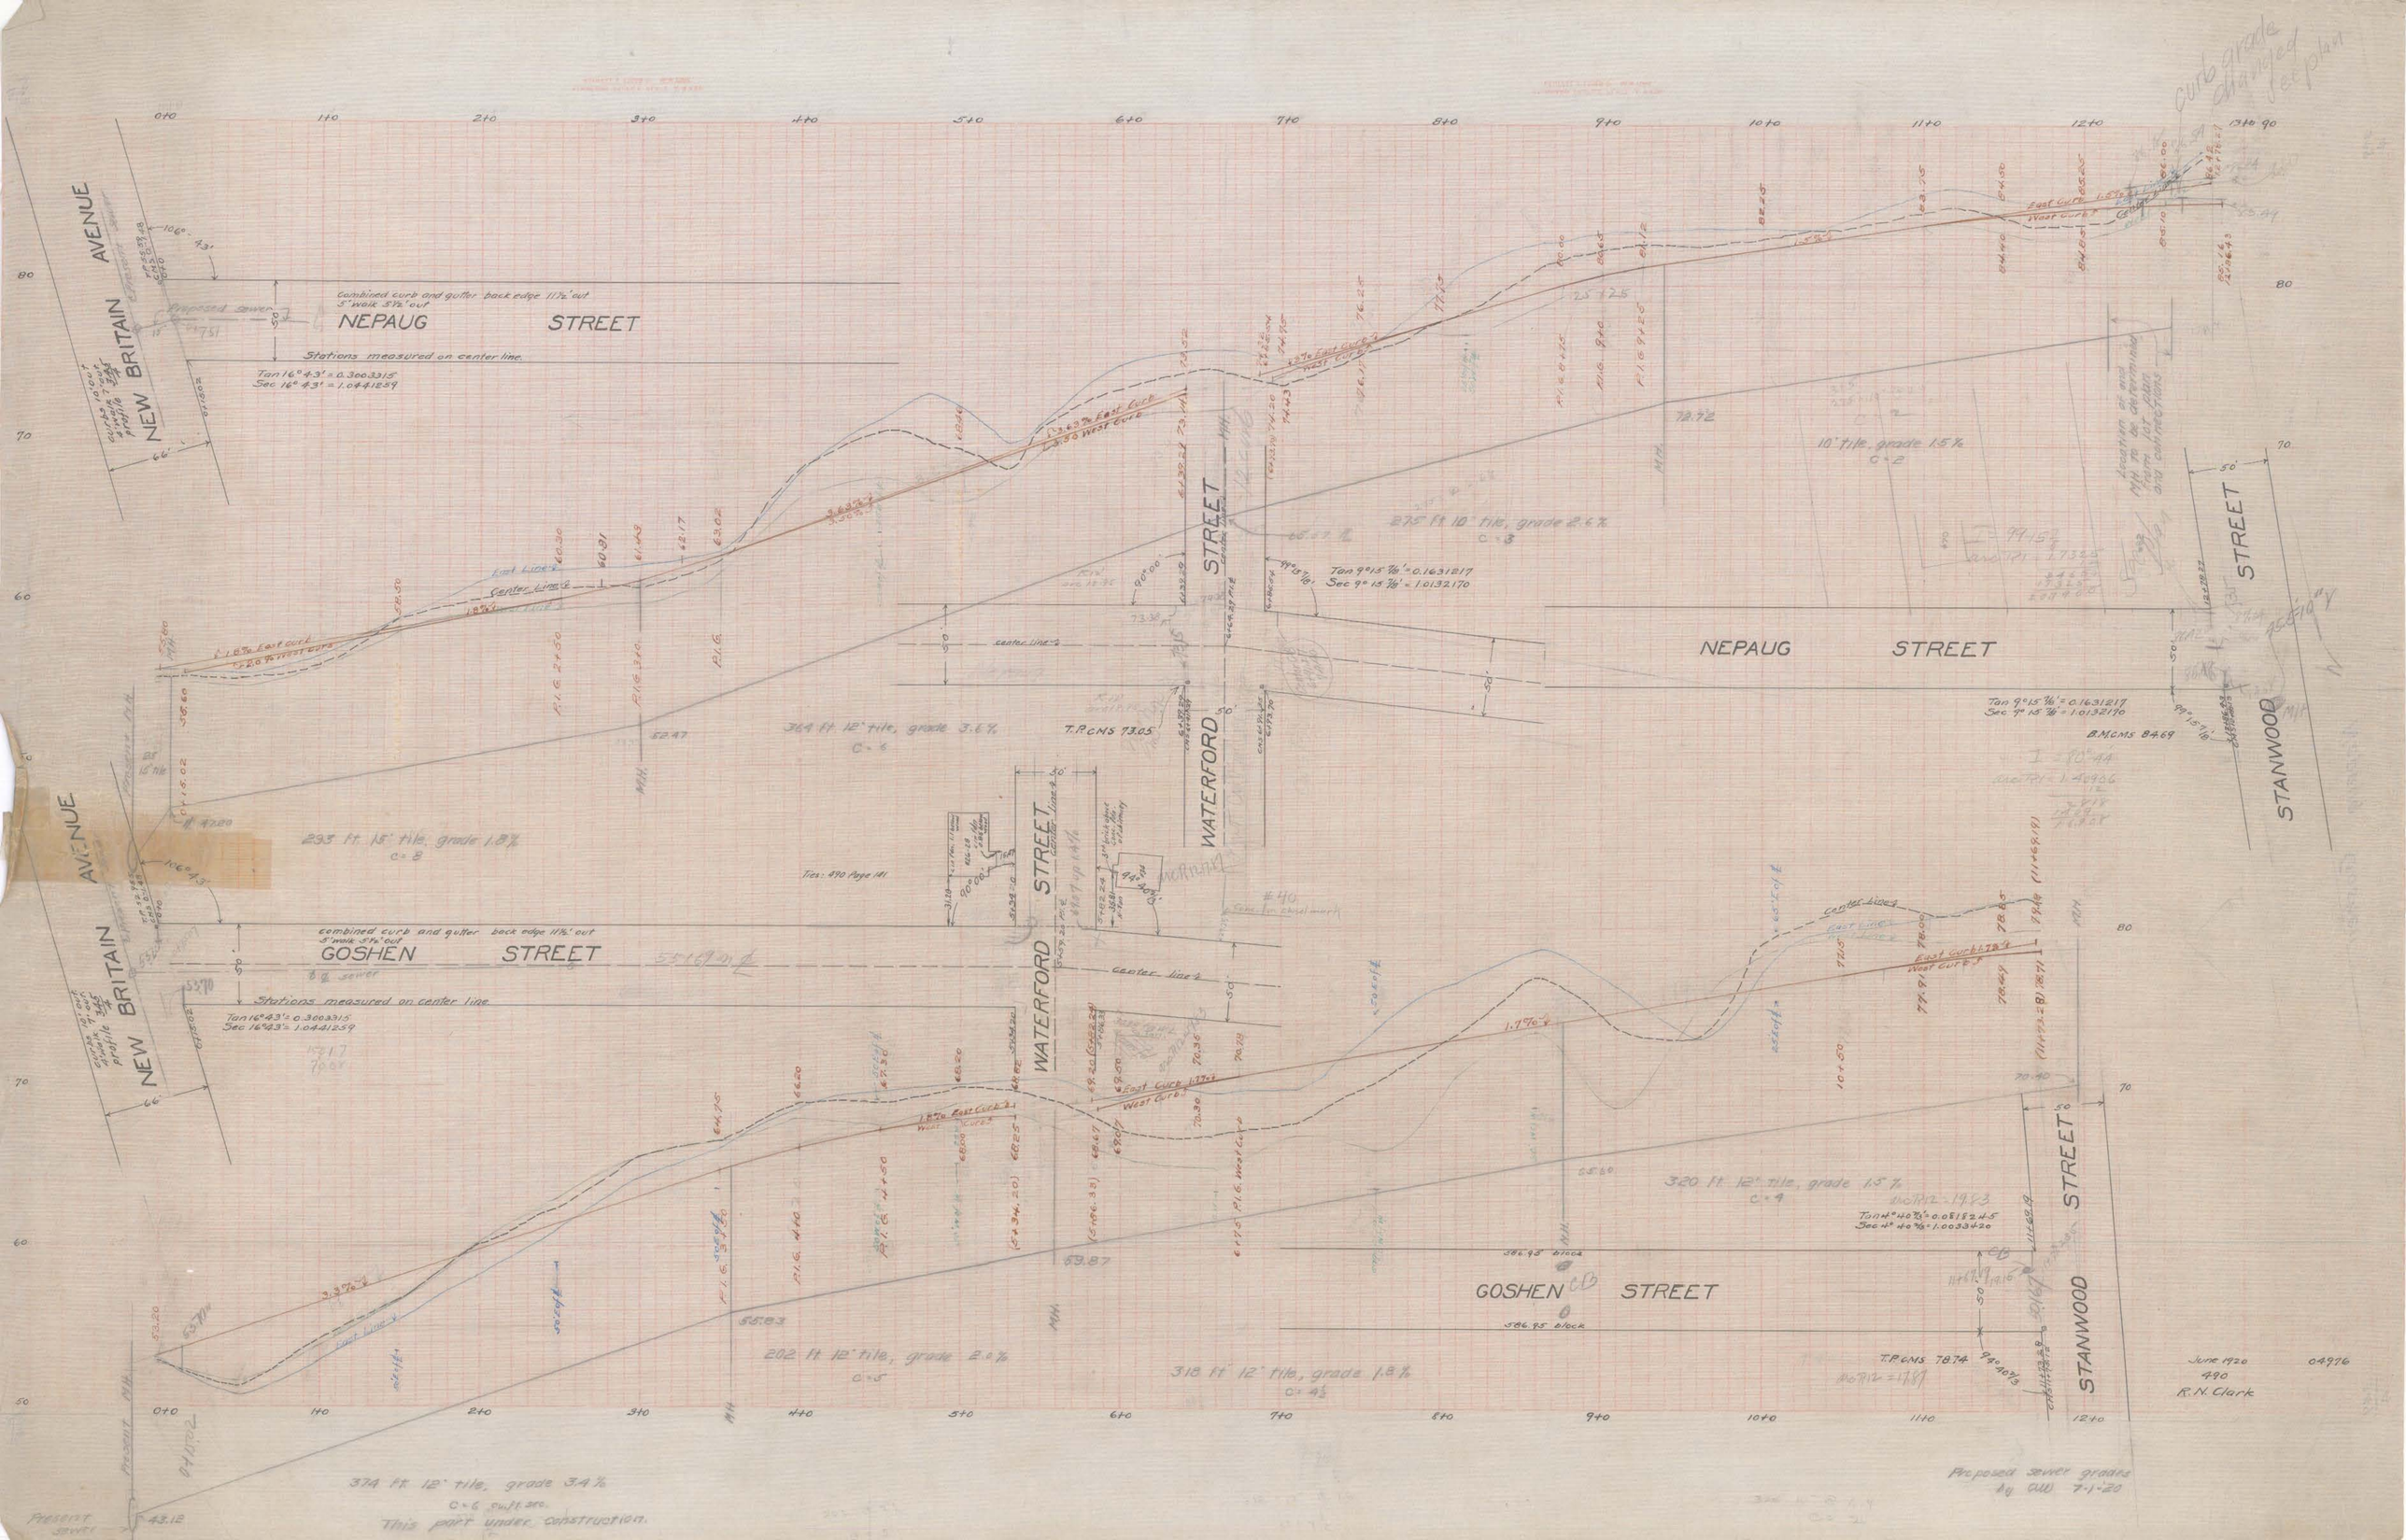
NEW BRITAIN AVENUE
NEPAUG STREET
Combined curb and gutter back edge 11½' out
5' walk 5½' out
Stations measured on center line.
Tan 16° 43' = 0.3003315
Sec 16° 43' = 1.0441259
WATERFORD STREET
STANWOOD STREET
GOSHEN STREET
293 ft. 15" tile, grade 1.8%
C = 8
364 ft. 12" tile, grade 3.6%
C = 6
275 ft. 10" tile, grade 2.6%
C = 3
10" tile, grade 1.5%
C = 2
320 ft. 12" tile, grade 1.5%
C = 4
202 ft. 12" tile, grade 2.0%
C = 5
318 ft. 12" tile, grade 1.8%
C = 4½
374 ft. 12" tile, grade 3.4%
C = 6 cu. ft. sec.
This part under construction.
Tan 9° 15 7/16' = 0.1631217
Sec 9° 15 7/16' = 1.0132170
B.M. CMS 84.69
T.P. CMS 73.05
T.P. CMS 78.74
Tan 40° 7/8' = 0.8582445
Sec 40° 7/8' = 1.0033420
Ties: 490 Page 141
June 1920
490
R.N. Clark
04976
Proposed sewer grades
by CW 7-1-20