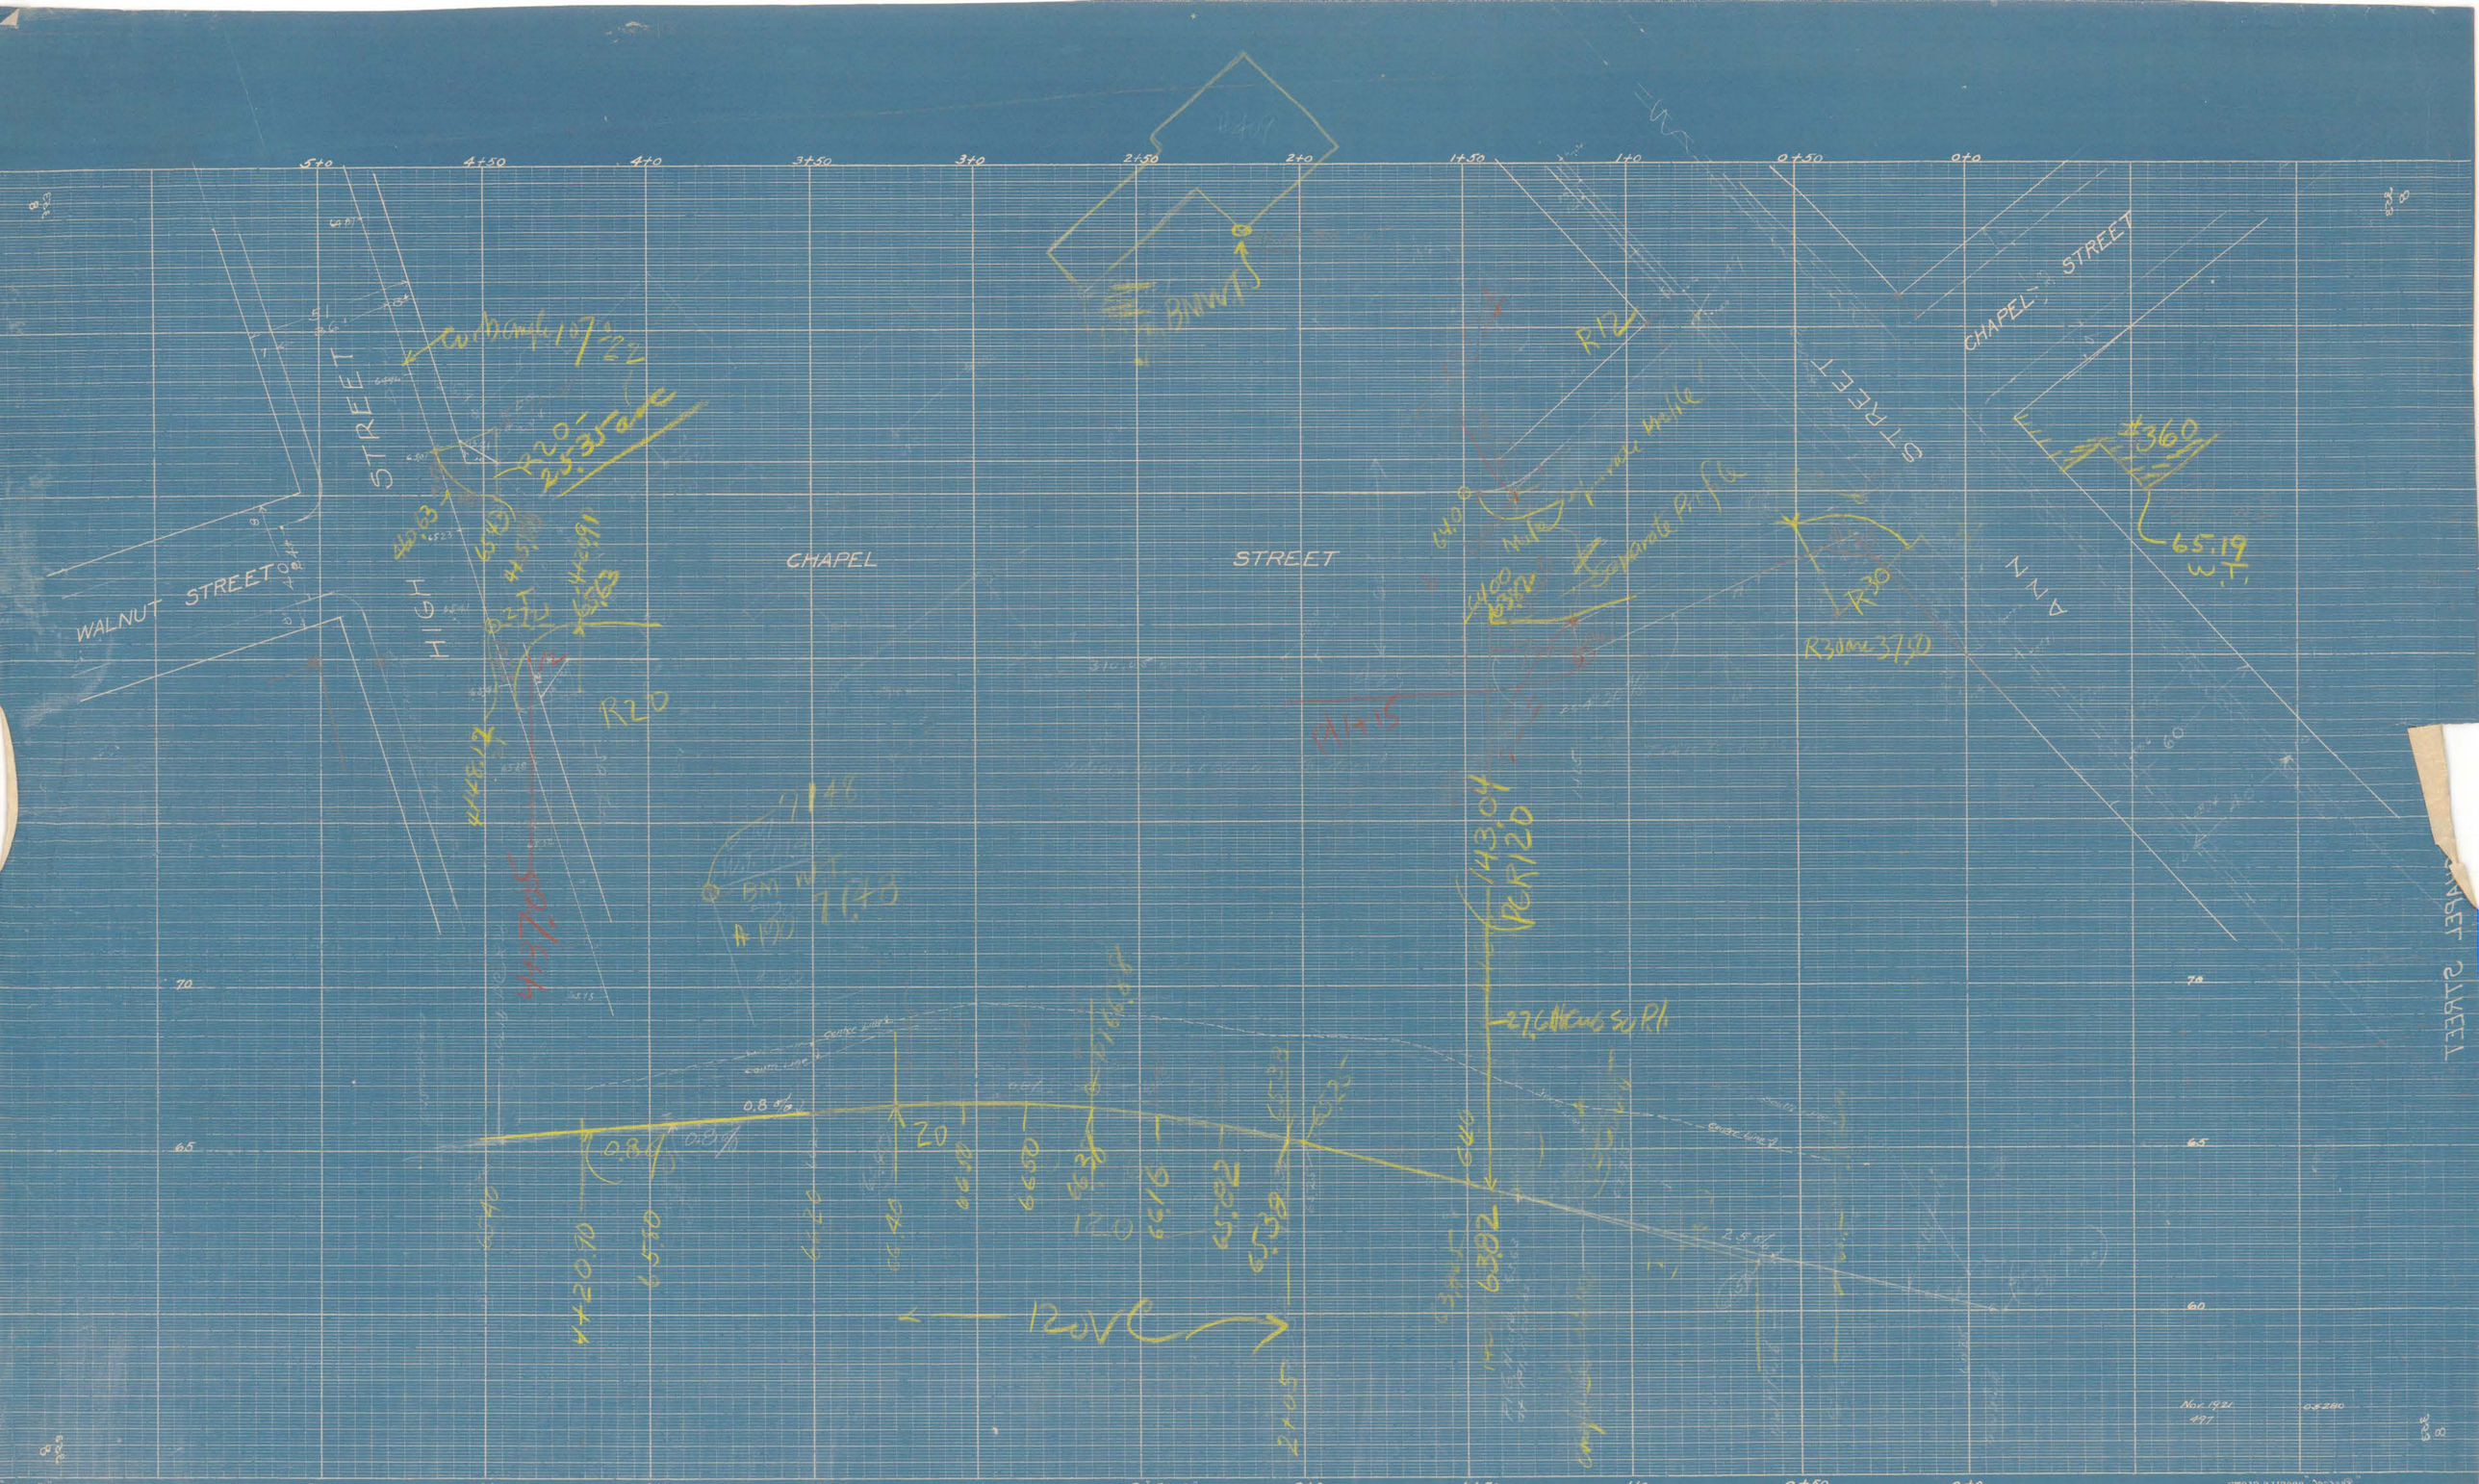
WALNUT STREET
STREET
CHAPEL
STREET
CHAPEL STREET
STREET
R20
R12
R30
R30 Inc 3/50
#360
65.19
W.T.
BM
A.D.
7.78
27 Chicago Sq. Pl.
120'
Nov. 1921
497