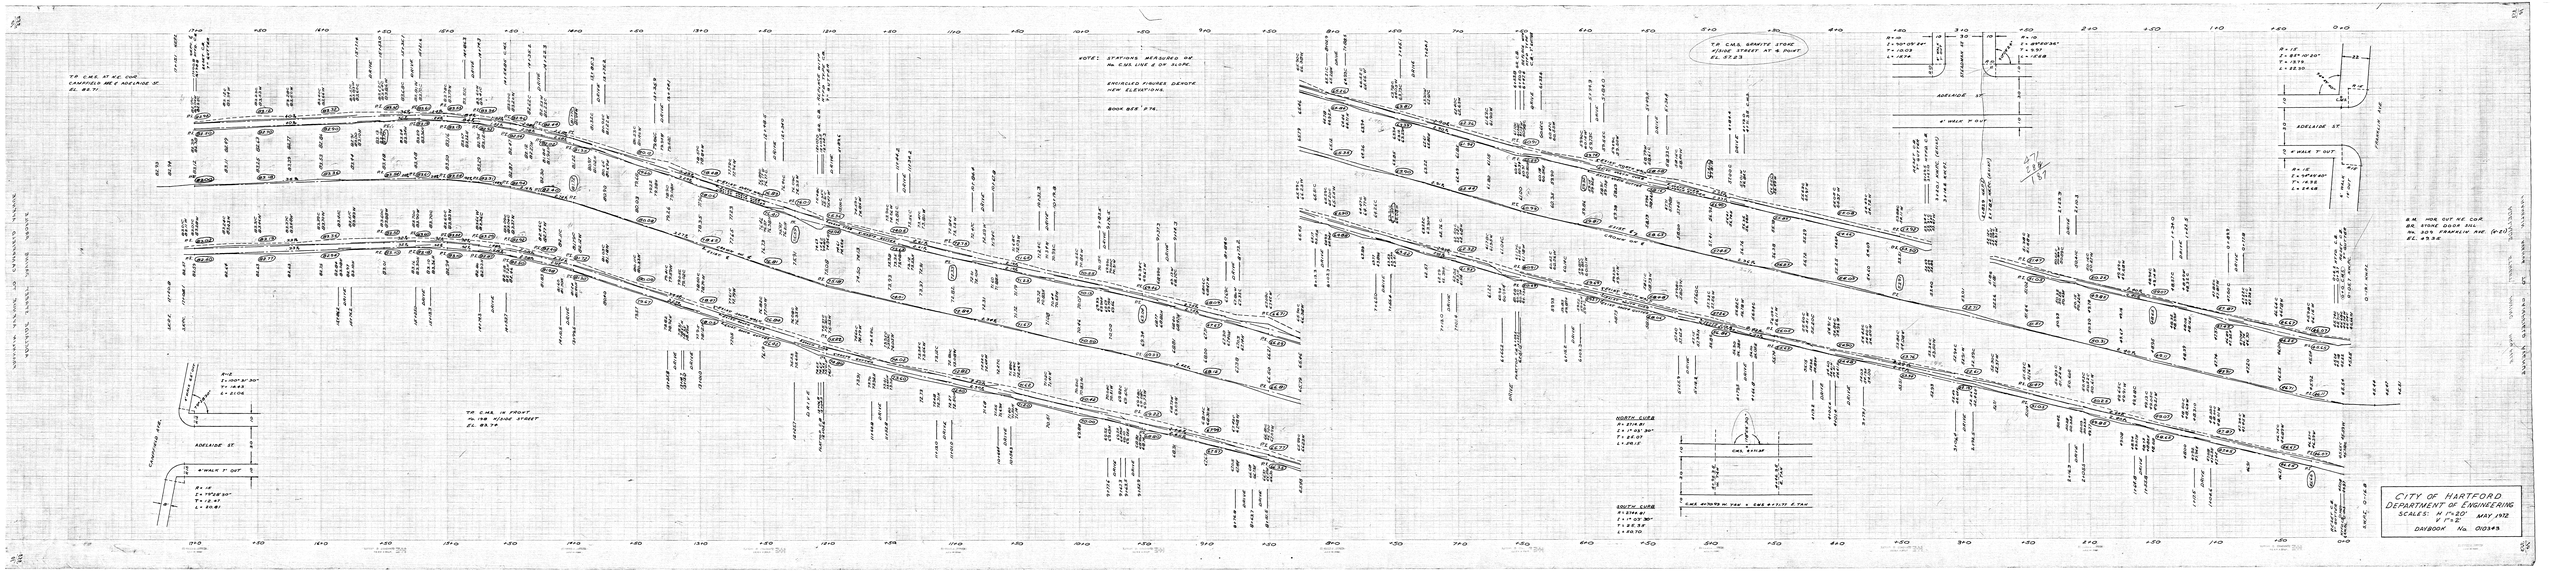
CITY OF HARTFORD
DEPARTMENT OF ENGINEERING
SCALES: H 1"=20'
V 1"=2'
MAY, 1912
DAYBOOK No. 003443
NOTE: STATIONS MEASURED ON B.L. CURB LINE & ON SLOPE.
ENCIRCLED FIGURES DENOTE NEW ELEVATIONS.
BOOK SEE P. 74.
T.B. C.M.S. AT N.E. COR. CAMPFIELD AVE & ADELAIDE ST.
EL. 84.71.
T.B. C.M.S. IN FRONT NO. 178 FLOOD STREET
EL. 83.74.
T.B. C.M.S. GRANITE STOOP FLOOD STREET AT S. POINT
EL. 87.23
B.M. HOG OUT N.E. COR. BR. STONE DOOR SILL NO. 225 FRANKLIN AVE (P.O.)
EL. 83.38
ADELAIDE ST.
CAMPFIELD AVE.
FRANKLIN AVE.
4' WALK T OUT
NORTH CURB
SOUTH CURB
CMS 87.23
CMS 87.09 W. TAN + CMS 87.11 E. TAN