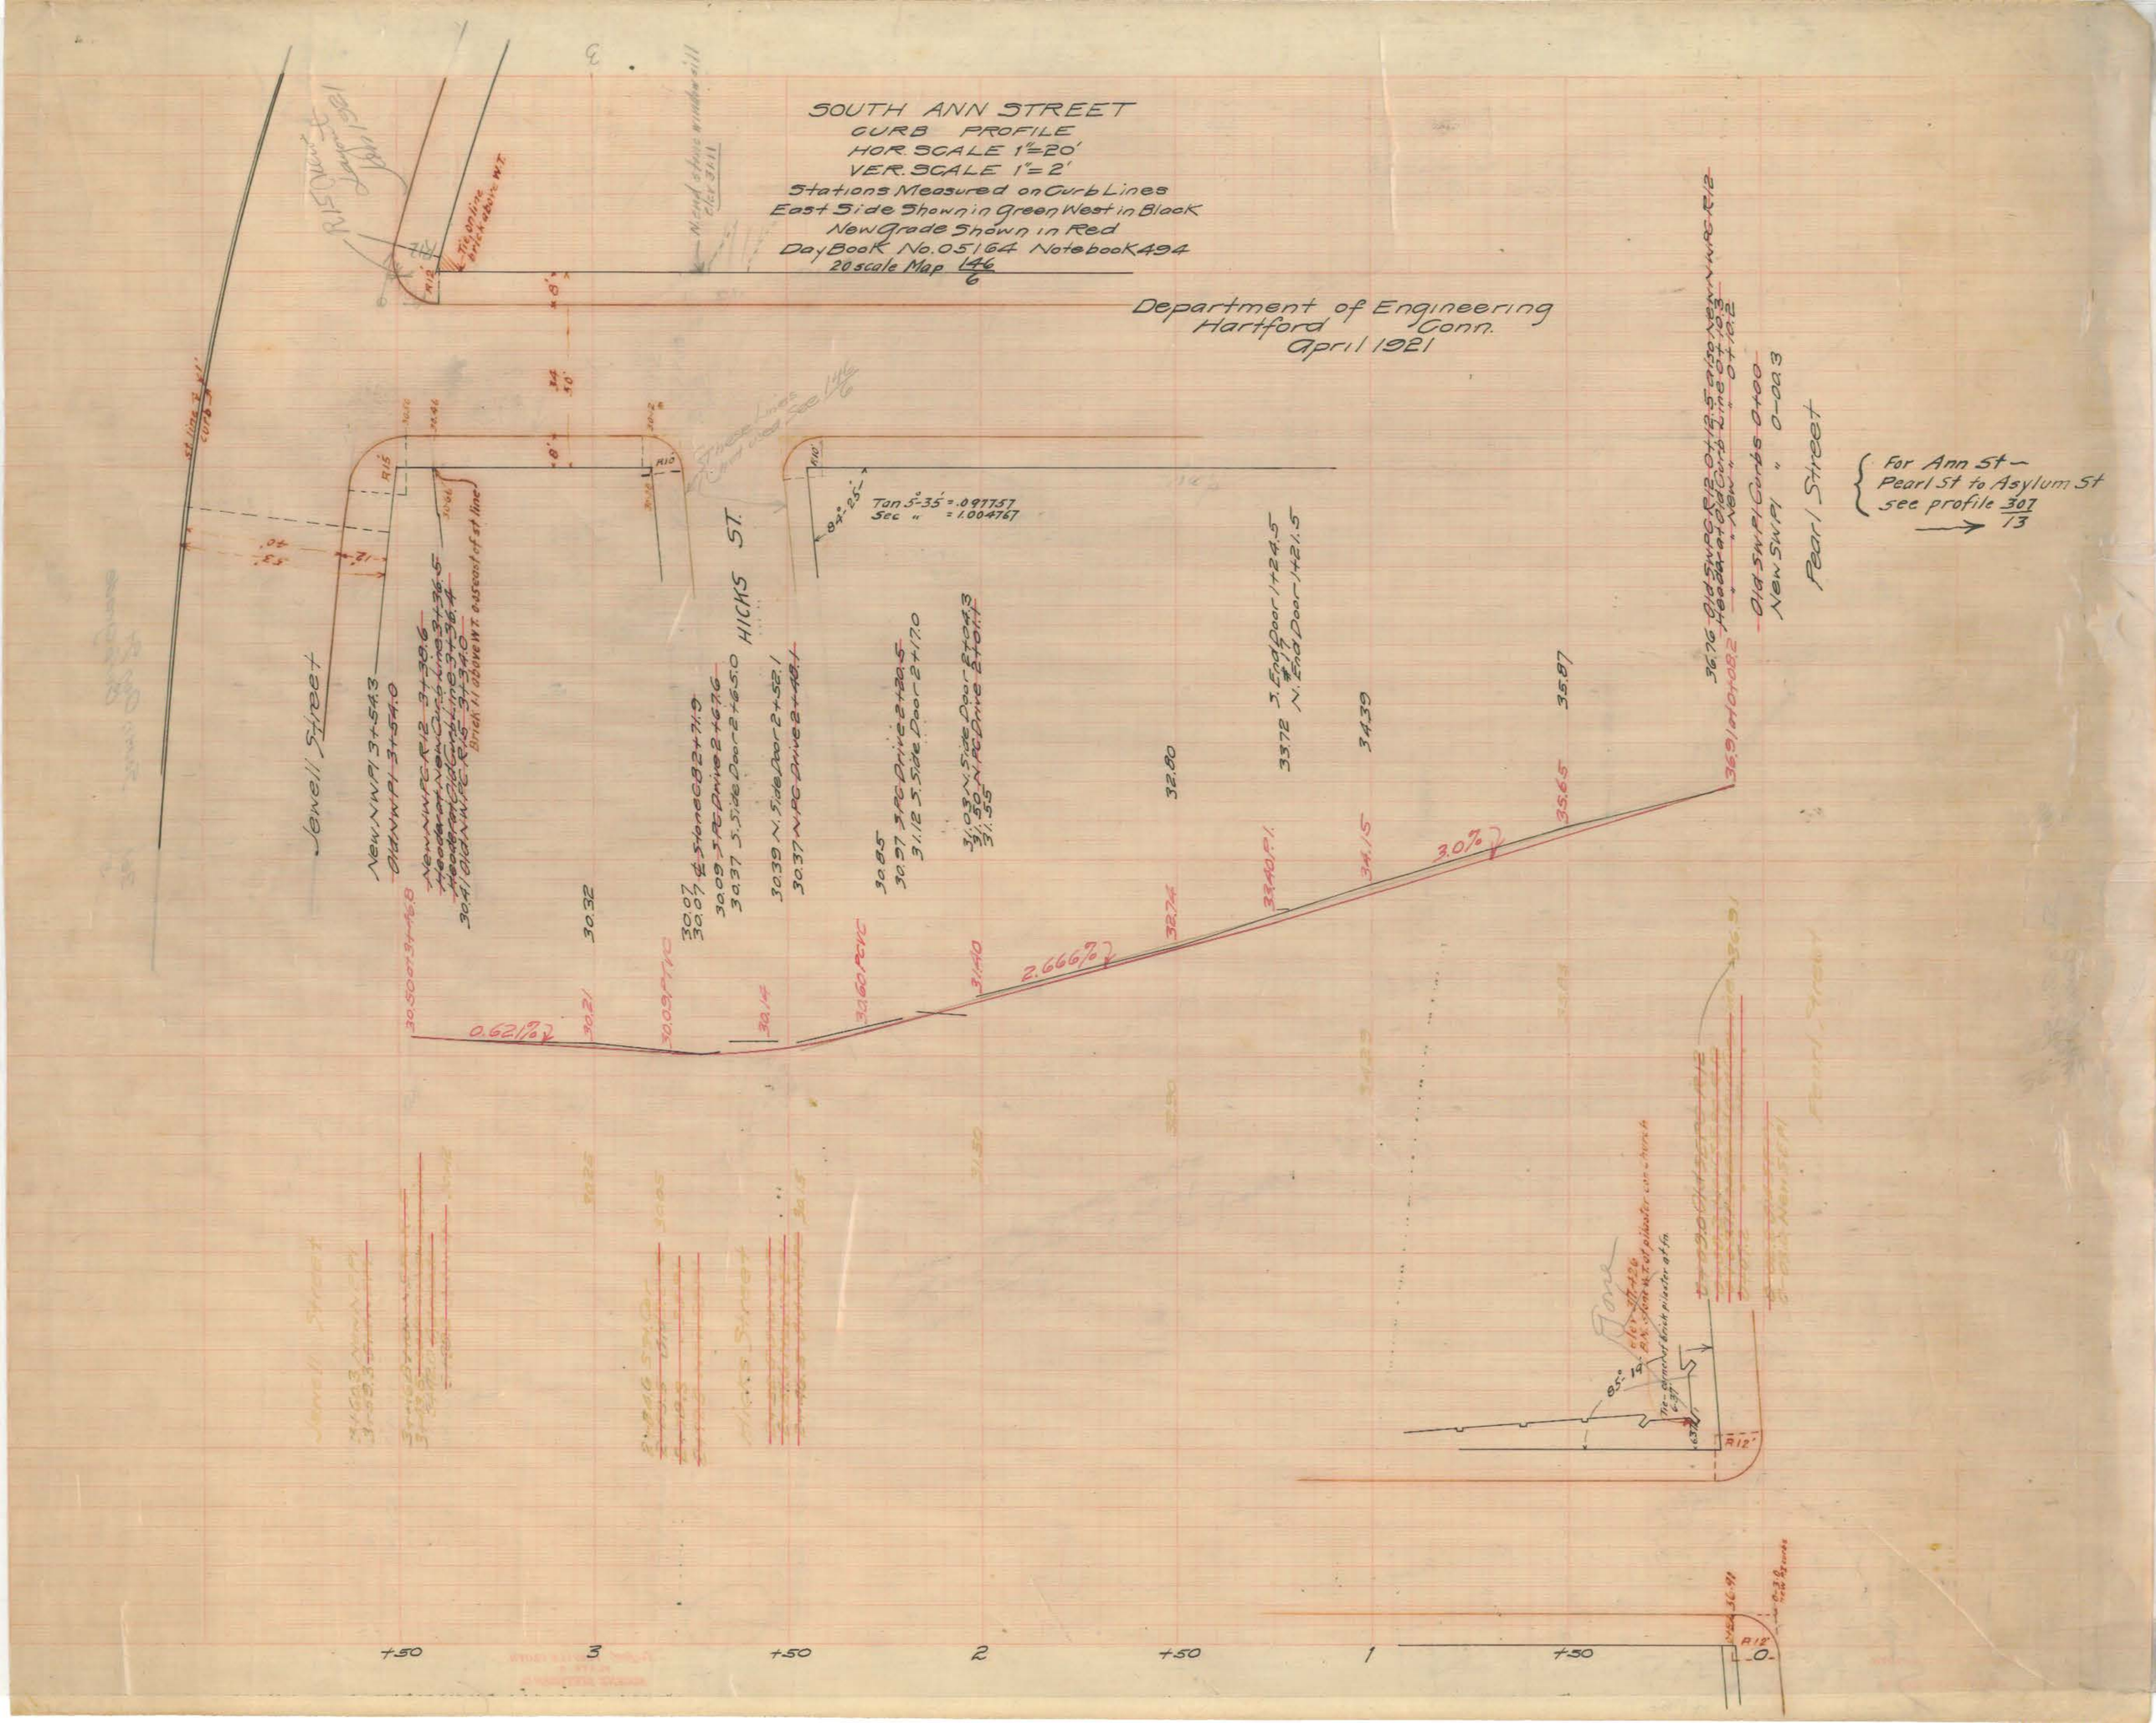
SOUTH ANN STREET
CURB PROFILE
HOR. SCALE 1"=20'
VER. SCALE 1"=2'
Stations Measured on Curb Lines
East Side Shown in Green West in Black
New Grade Shown in Red
Day Book No. 05164 Notebook 494
20 scale Map 146/6
Department of Engineering
Hartford Conn.
April 1921
Jewell Street
HICKS ST.
Pearl Street
For Ann St — Pearl St to Asylum St see profile 307/13
Tan 5°-35' = .097757
Sec " = 1.004767
0.621%
2.666%
3.0%
+50
3
+50
2
+50
1
+50
0