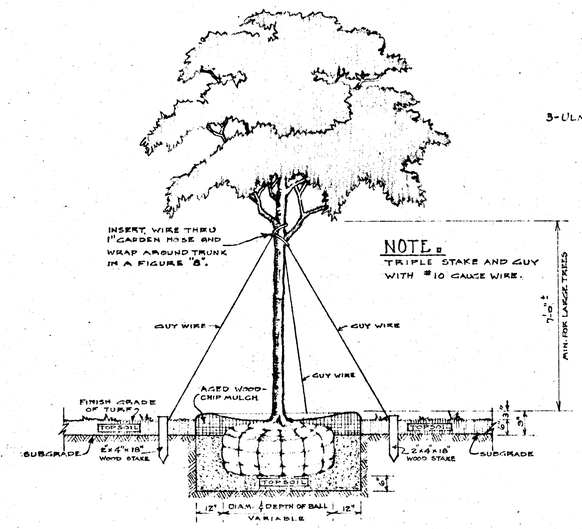

TYPICAL TREE PLANTING DETAILS

SCALE 3/8" = 1'-0"

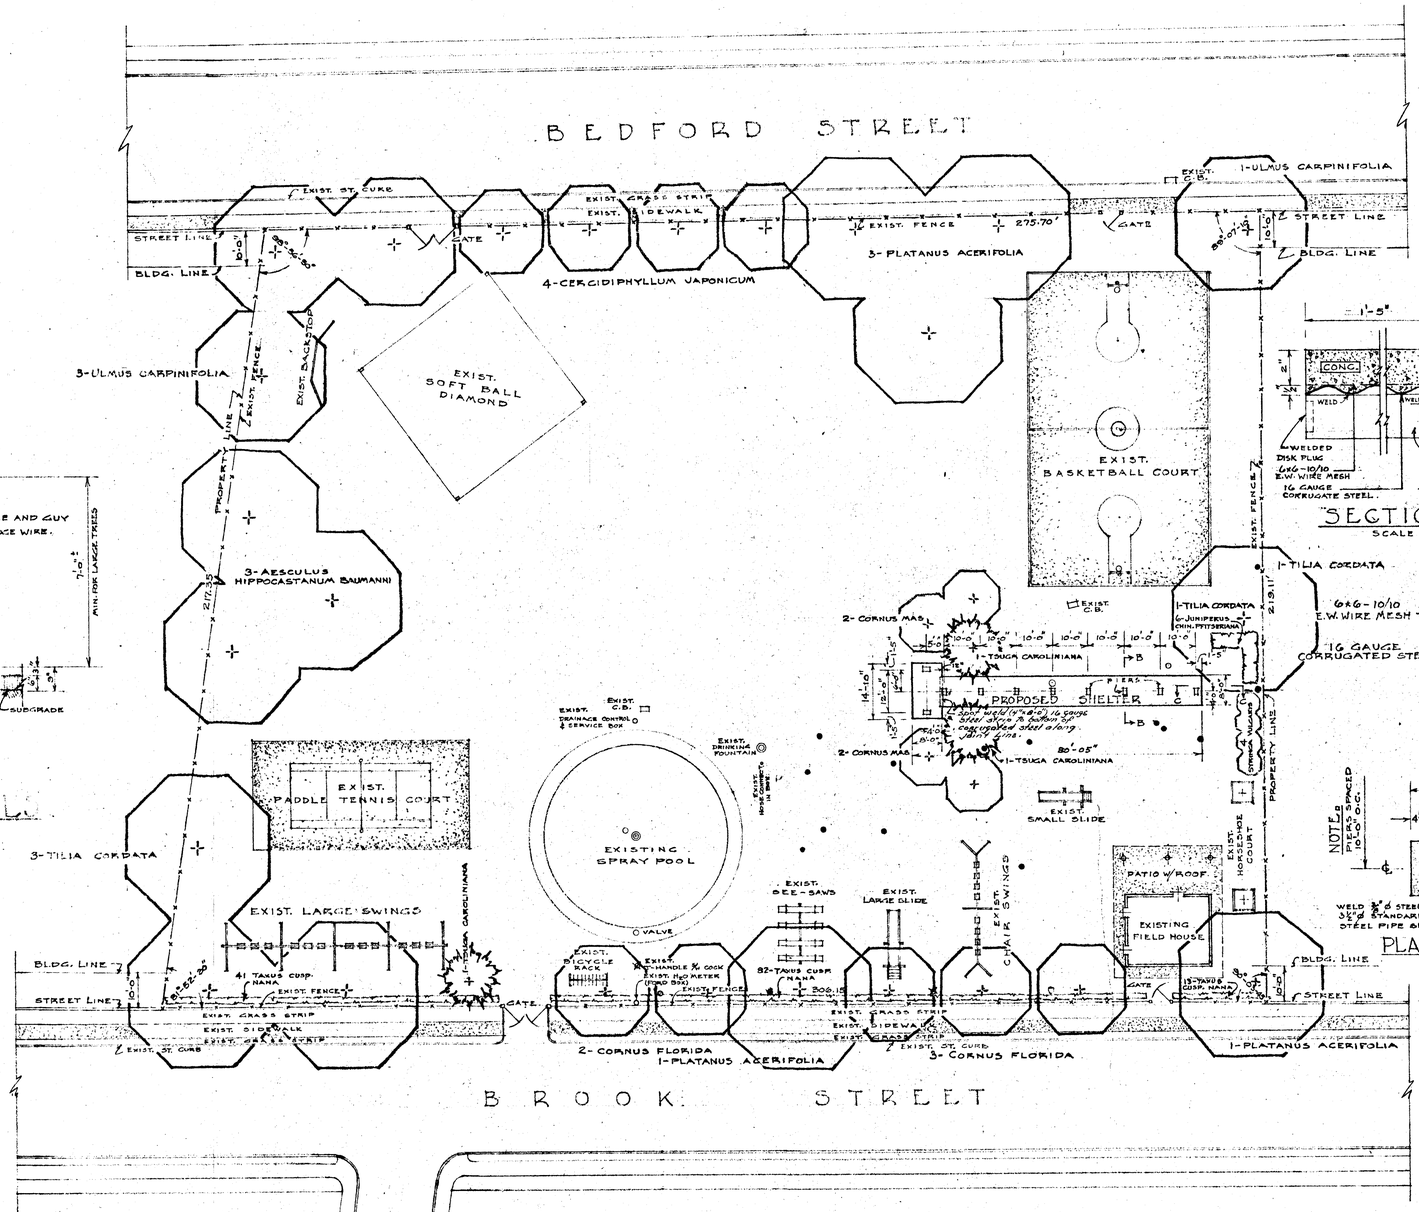

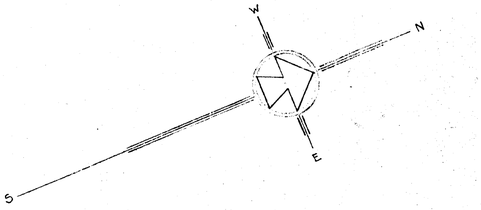

SECTION C-C

SCALE 3" = 1'-0"

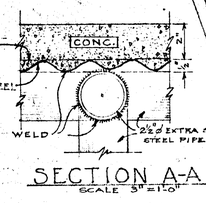

SECTION A-A

SCALE 3" = 1'-0"

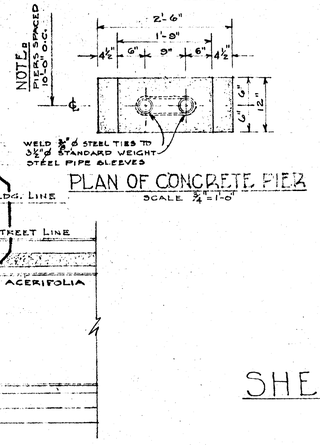

PLAN OF CONCRETE PIER

SCALE ¾" = 1'-0"

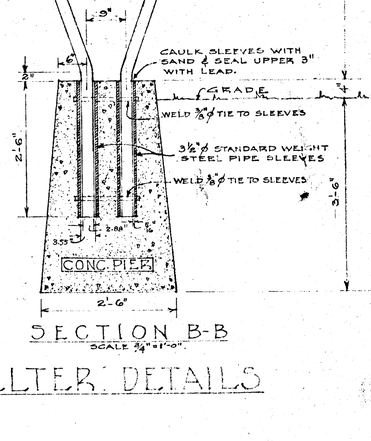

SECTION B-B

SCALE ¾" = 1'-0"

SHELTER DETAILS

LEGEND

- EXISTING TREE TO BE FELLED AND REMOVED
- EXISTING TREE TO REMAIN IN PLACE
- EXISTING CHAIN LINK FENCE
- EXIST. C.B. EXISTING CATCH BASIN
- PROPOSED HEDGE PLANTING
- PROPOSED DECIDUOUS TREE TO BE PLANTED
- PROPOSED EVERGREEN TREE TO BE PLANTED

PLANT MATERIAL LIST

ITEM	BOTANICAL NAME	COMMON NAME	QUAN	SIZE	REMARKS
	LARGE TREES				
1.	Aesculus hippocastanum baumanni	Baumann Horsechestnut	3	3½"-4"	B&B
2.	Cercidiphyllum japonicum	Katsura Tree	4	3½"-4"	B&B
3.	Platanus acerifolia	London Planetree	5	3½"-4"	B&B
4.	Tilia cordata	Little-leaf Linden	4	3½"-4"	B&B
5.	Tsuga caroliniana	Carolina Hemlock	3	8'-10'	B&B
6.	Ulmus carpinifolia	Christine Buisman Elm	4	4'-4½'	B&B
	SMALL TREES				
7.	Cornus florida	White Flowering Dogwood	5	10'-12'	B&B
8.	Cornus mas	Cornelian cherry	4	8'-10'	B&B
	SHRUBS				
9.	Juniperus chin. pfitzeriana	Pfitzer Juniper	6	2½'-3'	B&B
10.	Syringa vulgaris	Common Purple Lilac	4	5'-6'	B&B
11.	Taxus cusp. nana	Dwarf Japanese Yew	136	1½'-2'	B&B

NOTE: ALL PLANT MATERIAL SHALL COMPLY AND BE HANDLED IN ACCORDANCE WITH THE AMERICAN STANDARD FOR NURSERY STOCK AS CURRENTLY APPROVED BY THE AMERICAN STANDARD ASSOCIATION, INC.

LANDSCAPE DEVELOPMENT PLAN

DOMINICK J. DE LUCCO PLAYGROUND

CITY OF HARTFORD DEPARTMENT OF PARKS & RECREATION

EVERETT J. PYLE — DIRECTOR

DESIGNED BY Arthur J. Hoffmann

LANDSCAPE ARCHITECT

DATE 13 MARCH, 1968

SCALE 1" = 20'

CITY OF HARTFORD, CONNECTICUT
DEPARTMENT OF ENGINEERING

SUBMITTED	RECOMMENDED	APPROVED
Barry J. Barron	George E. Hoffmann	Peter T. Barron
DIVISION ENGINEER	ASST. CITY ENG.	CITY ENGINEER

DESIGN A.F.H. DRAWN A.F.H. TRACED A.F.H. CHECK B.J.B.

DAYBOOK NO. 010020

DATE MARCH 1968