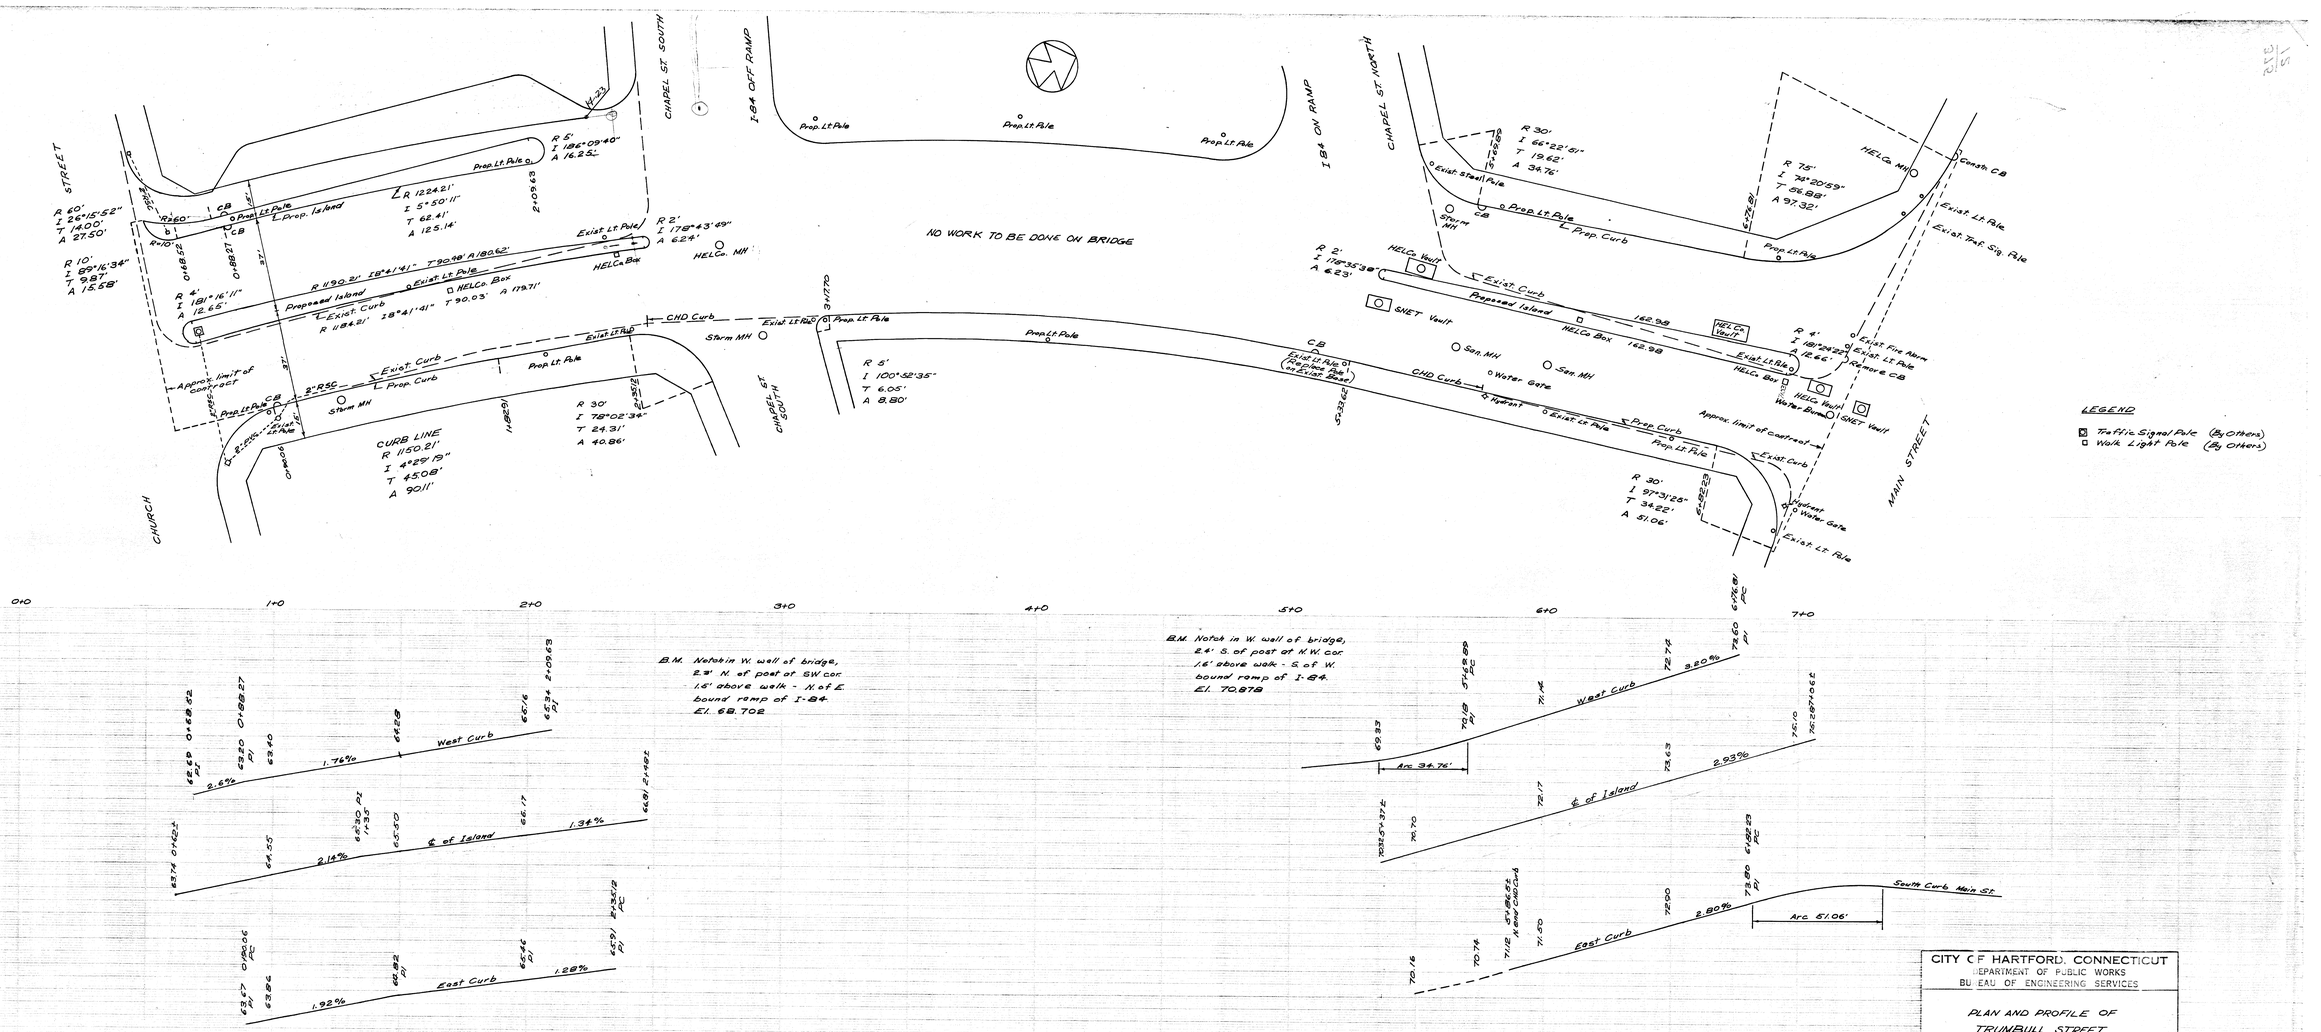

CITY OF HARTFORD, CONNECTICUT
DEPARTMENT OF PUBLIC WORKS
BUREAU OF ENGINEERING SERVICES

PLAN AND PROFILE OF
TRUMBULL STREET
(CHURCH ST. TO MAIN ST.)

SUBMITTED	RECOMMENDED	APPROVED
W. M. Clare, DIVISION ENGINEER	Russell E. Dong, CHIEF OF ENG.	George E. Nystrom, ASST. DIR.

DRAWN AF	SCALE H 1"=20' V. 1"=2'	DAY BOOK NO. 010397
CHECKED GSC		DATE JUNE 1973

REVISED APRIL 1974