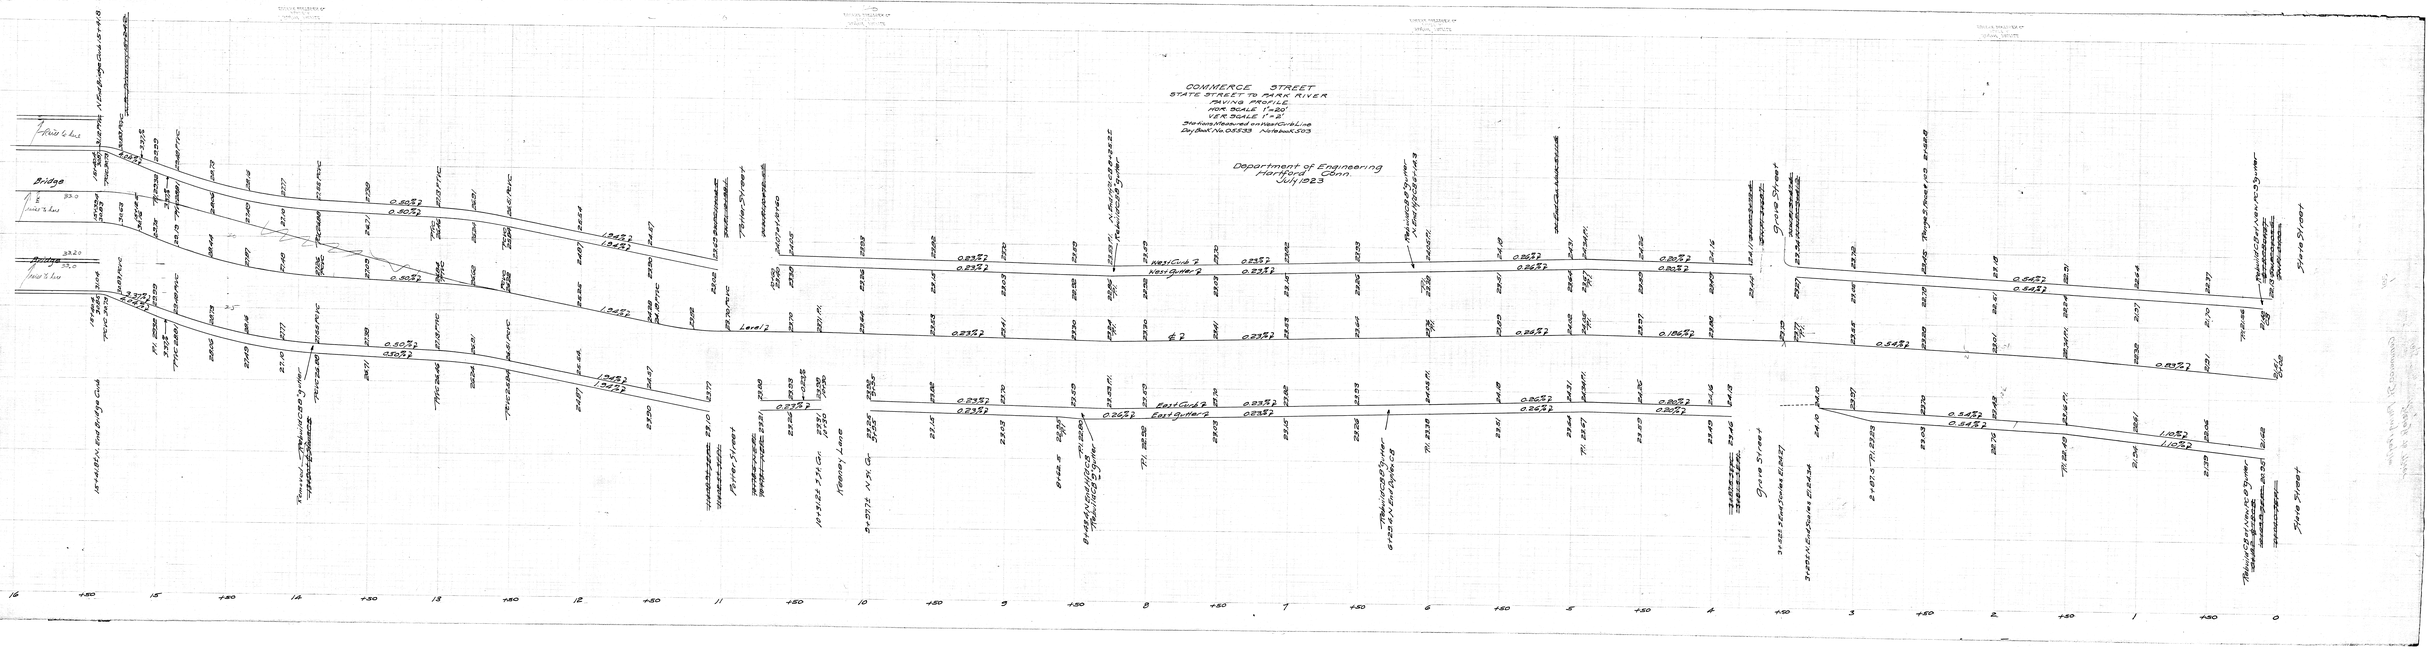
COMMERCE STREET
STATE STREET TO PARK RIVER
PAVING PROFILE
HOR. SCALE 1"=50'
VER. SCALE 1"=2'
Stations Measured on Base Curb Line
Day Book No. 05533 Notebook 503
Department of Engineering
Hartford Conn.
July 1923
Bridge
Bridge
Base Curb Line
Base Curb Line
Base Curb Line