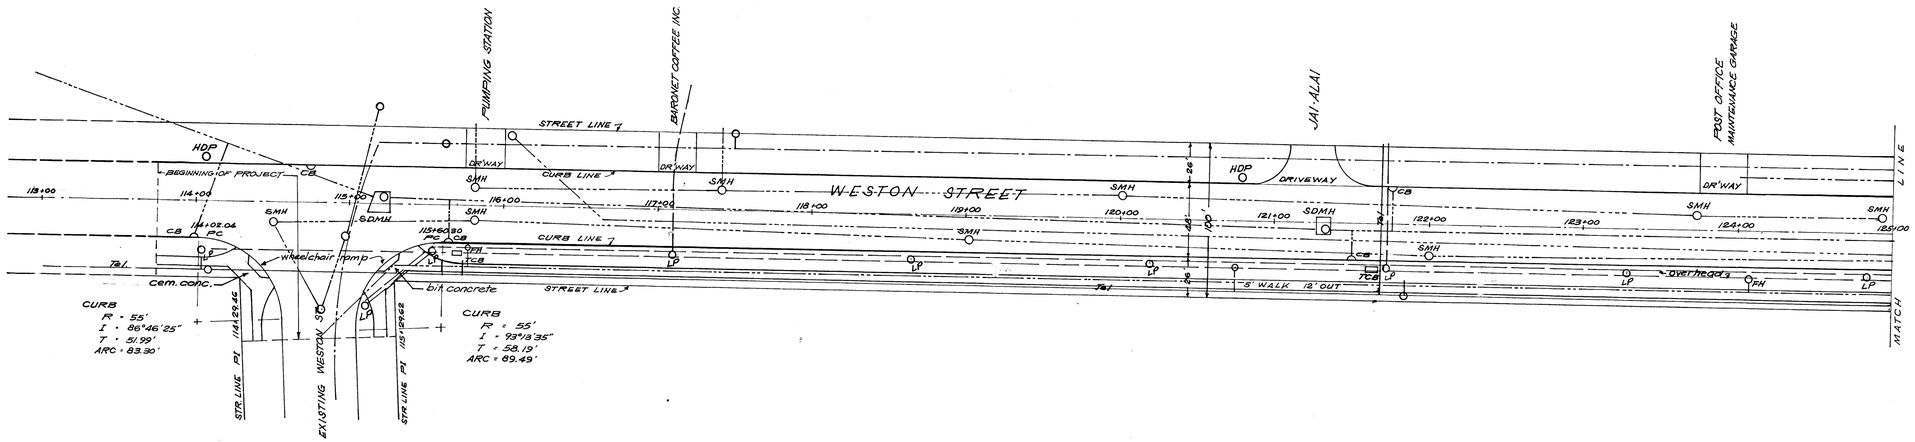

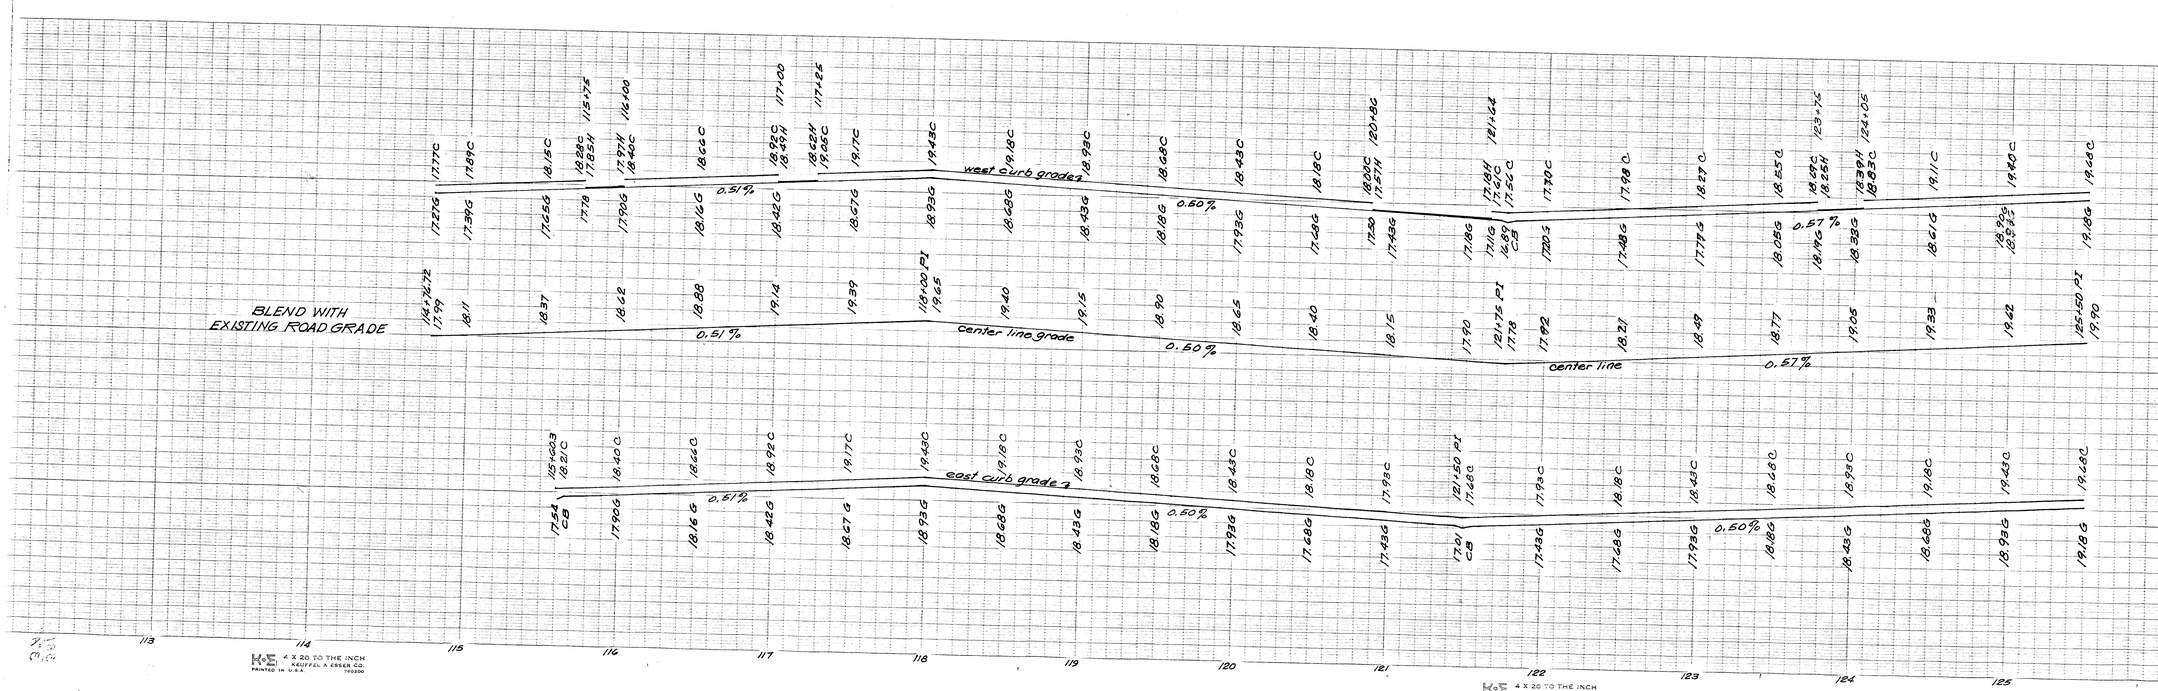

NOTE:
LOCATION OF UTILITIES AND DRIVEWAYS MAY BE CHANGED; FINAL LOCATION WILL BE FURNISHED OR MADE AVAILABLE PRIOR TO CONSTRUCTION; CONTRACTOR SHALL VERIFY ALL UNDERGROUND UTILITIES BY CALLING 1-800-922-4455

LEGEND:

- CB : Catch Basin
- SMH : Sanitary Manhole
- SDMH : Special Precast Drain Manhole
- TCB : Traffic Controller Base
- FB : Fire Alarm Box
- Tel = Telephone line
- = Helco line
- = Gas line
- = Water pipeline
- = Storm pipeline
- = Sanitary pipeline
- FH = Fire Hydrant
- LP = Light Pole
- HDP = Heavy Duty Pole

SHEET 1 OF 4

CITY OF HARTFORD, CONNECTICUT
DEPARTMENT OF PUBLIC WORKS
BUREAU OF ENGINEERING SERVICES

PLAN AND PROFILE OF WESTON STREET NORTH MEADOWS PROJECT

SUBMITTED:	RECOMMENDED	APPROVED
M. M. Clare	Russell E. Dorg	Joseph L. Pellegrino
DIVISION ENGINEER	CHIEF OF ENG. SERV.	ASST. DIR. & CITY ENG.

PREPARED: GSC	SCALE	DAYBOOK No. 010539-A
CHECKED: MC	HOR. 1" = 40' VER. 1" = 4'	DATE: 8 - PT. 1975

K&E 4 X 20 TO THE INCH KEUFFEL & ESSER CO. PRINTED IN U.S.A. 746200