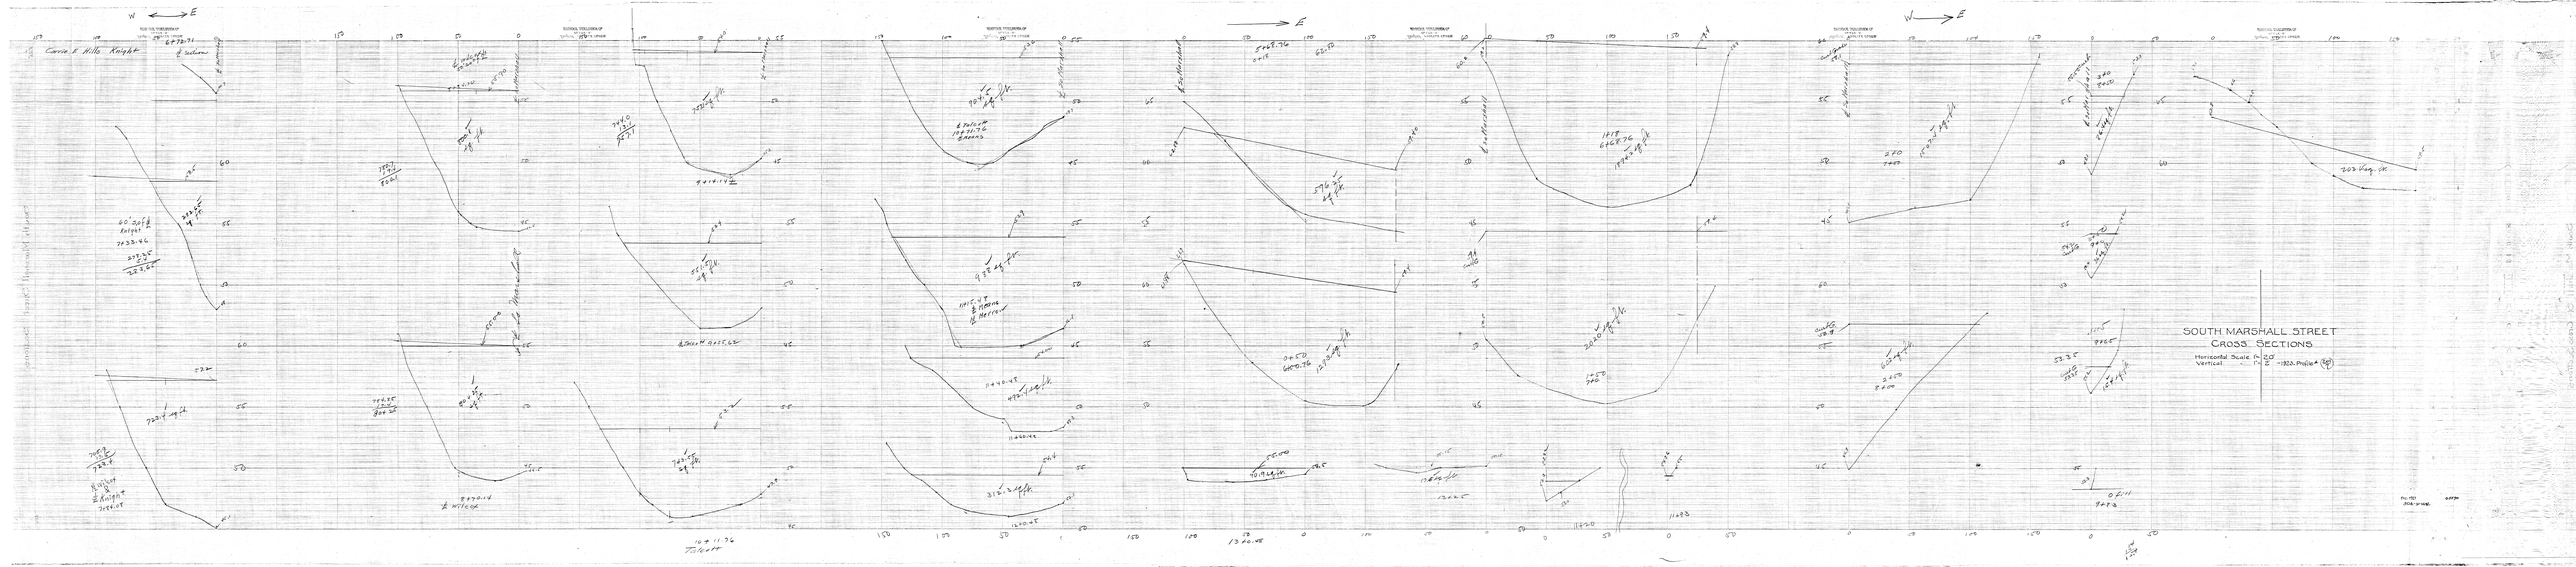
SOUTH MARSHALL STREET
CROSS SECTIONS
Horizontal Scale: 1" = 20'
Vertical: 1" = 2'
-1322. Profile 4
Carrie E. Hills Knight
Talent