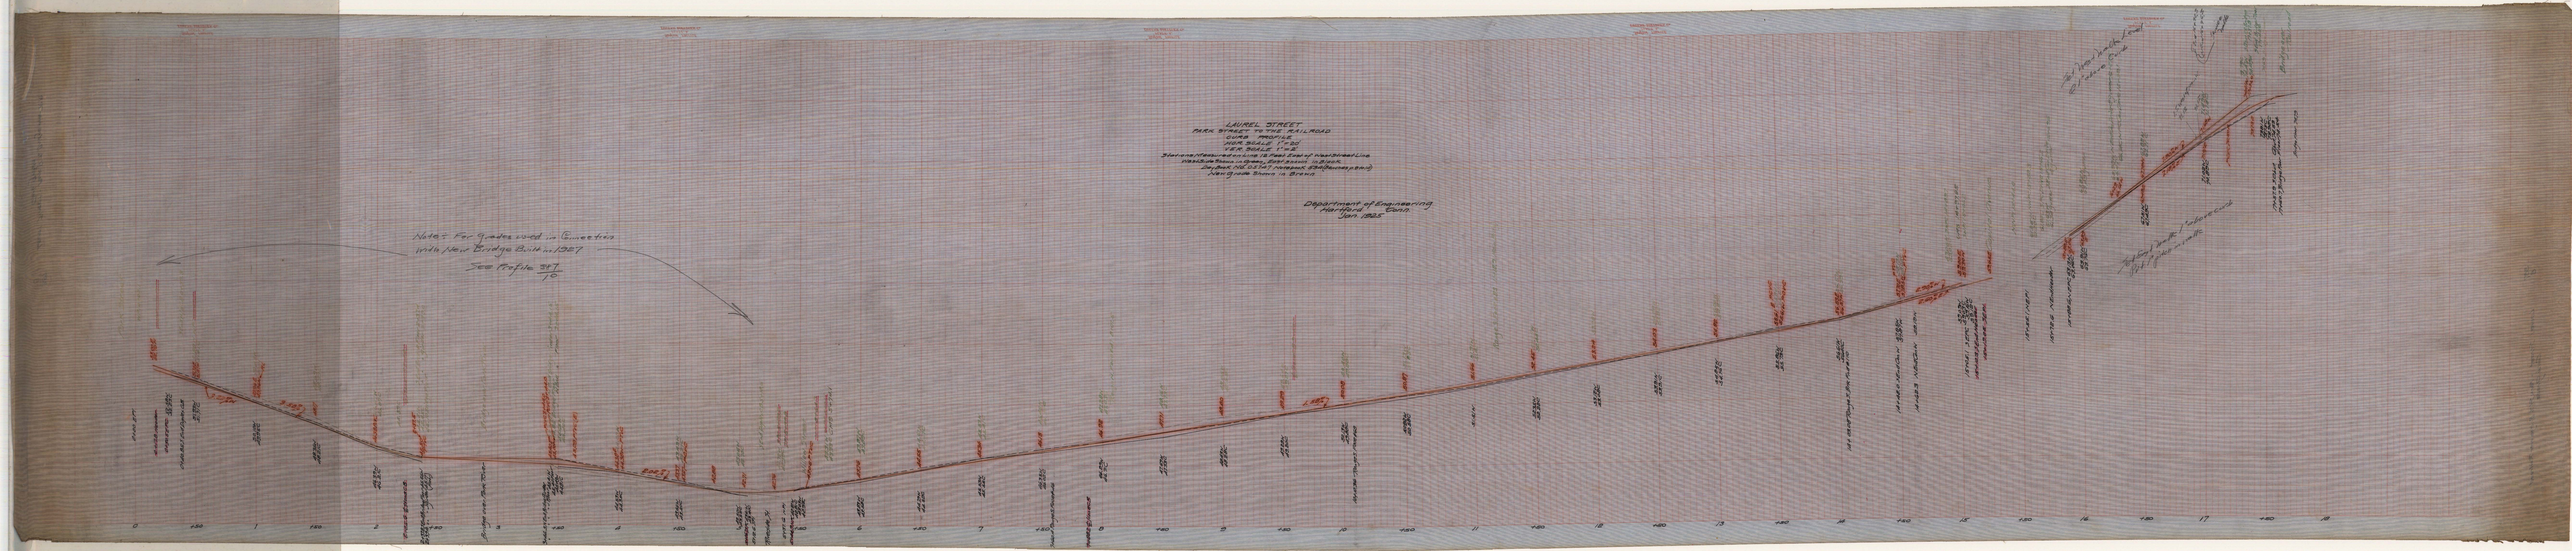
LAUREL STREET
PARK STREET TO THE RAILROAD
PLAN & PROFILE
HOR. SCALE 1"=20'
VER. SCALE 1"=2'
Horizontal Measurements Are 15 Feet Back of Nearest Line
Vertical Bench Marks Are Spikes in Trees
Datum Is Mean Sea Level
Vertical Scale Same as Street
Department of Engineering
Hartford, Conn.
Jan. 1925
Note: For Grades used in Connection with New Bridge Built in 1927
See Profile 3 of 10
0
100
1
100
2
100
3
100
4
100
5
100
6
100
7
100
8
100
9
100
10
100
11
100
12
100
13
100
14
100
15
100
16
100
17
100
18