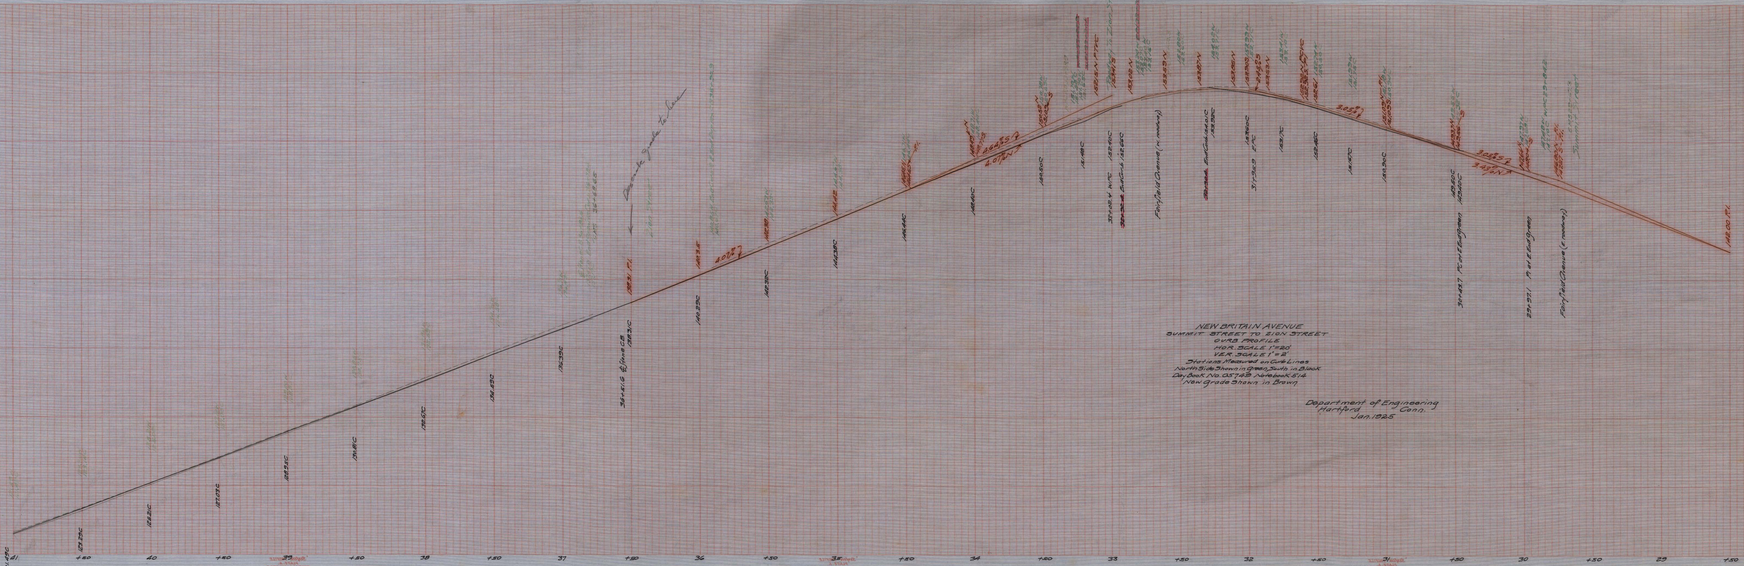
NEW BRITAIN AVENUE
SUMMIT STREET TO SIGN STREET
GRADE PROFILE
HOR. SCALE 1"=20'
VER. SCALE 1"=5'
Elevations Measured on Cut Lines
North Side Shown in Green, South in Black
Day Book No. 05 Page 148 Notebook 818
New Grade Shown in Green
Department of Engineering
Hartford, Conn.
Jan. 1925