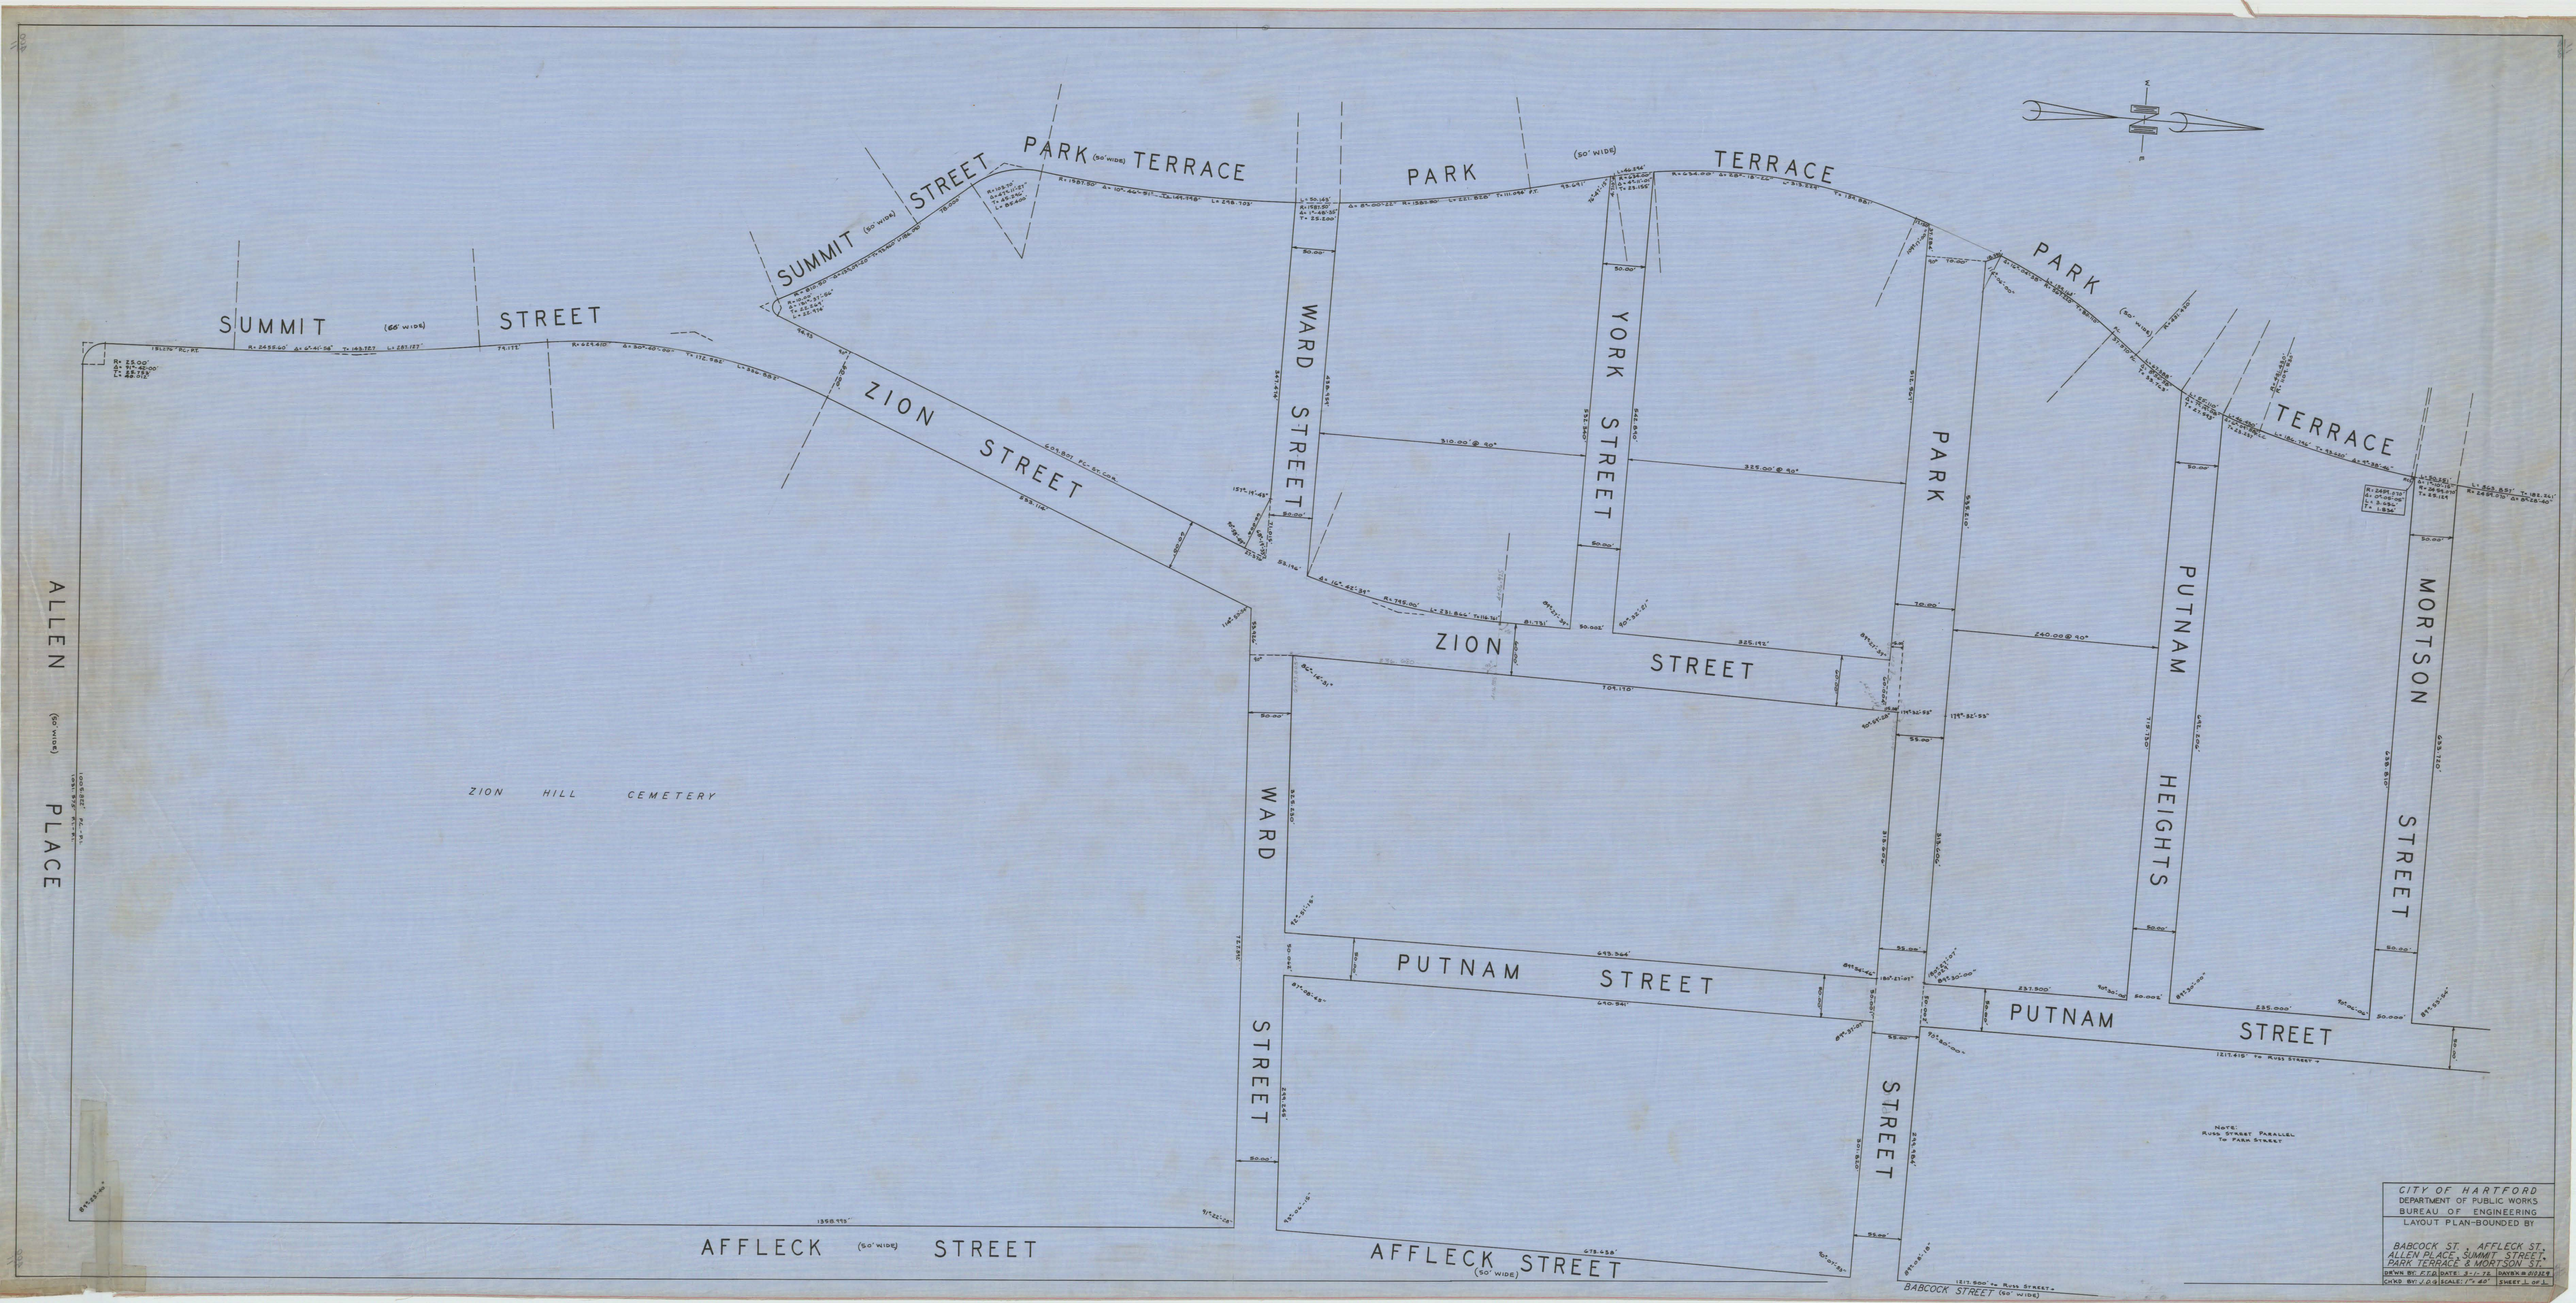

CITY OF HARTFORD
DEPARTMENT OF PUBLIC WORKS
BUREAU OF ENGINEERING
LAYOUT PLAN-BOUNDED BY
BABCOCK ST., AFFLECK ST., ALLEN PLACE, SUMMIT STREET, PARK TERRACE & MORTSON ST.
DRWN BY: E.C.B. DATE: 8-1-72 TRACING NO. 01-145
CK'D BY: J.D.S. SCALE: 1"=40' SHEET 1 OF 1