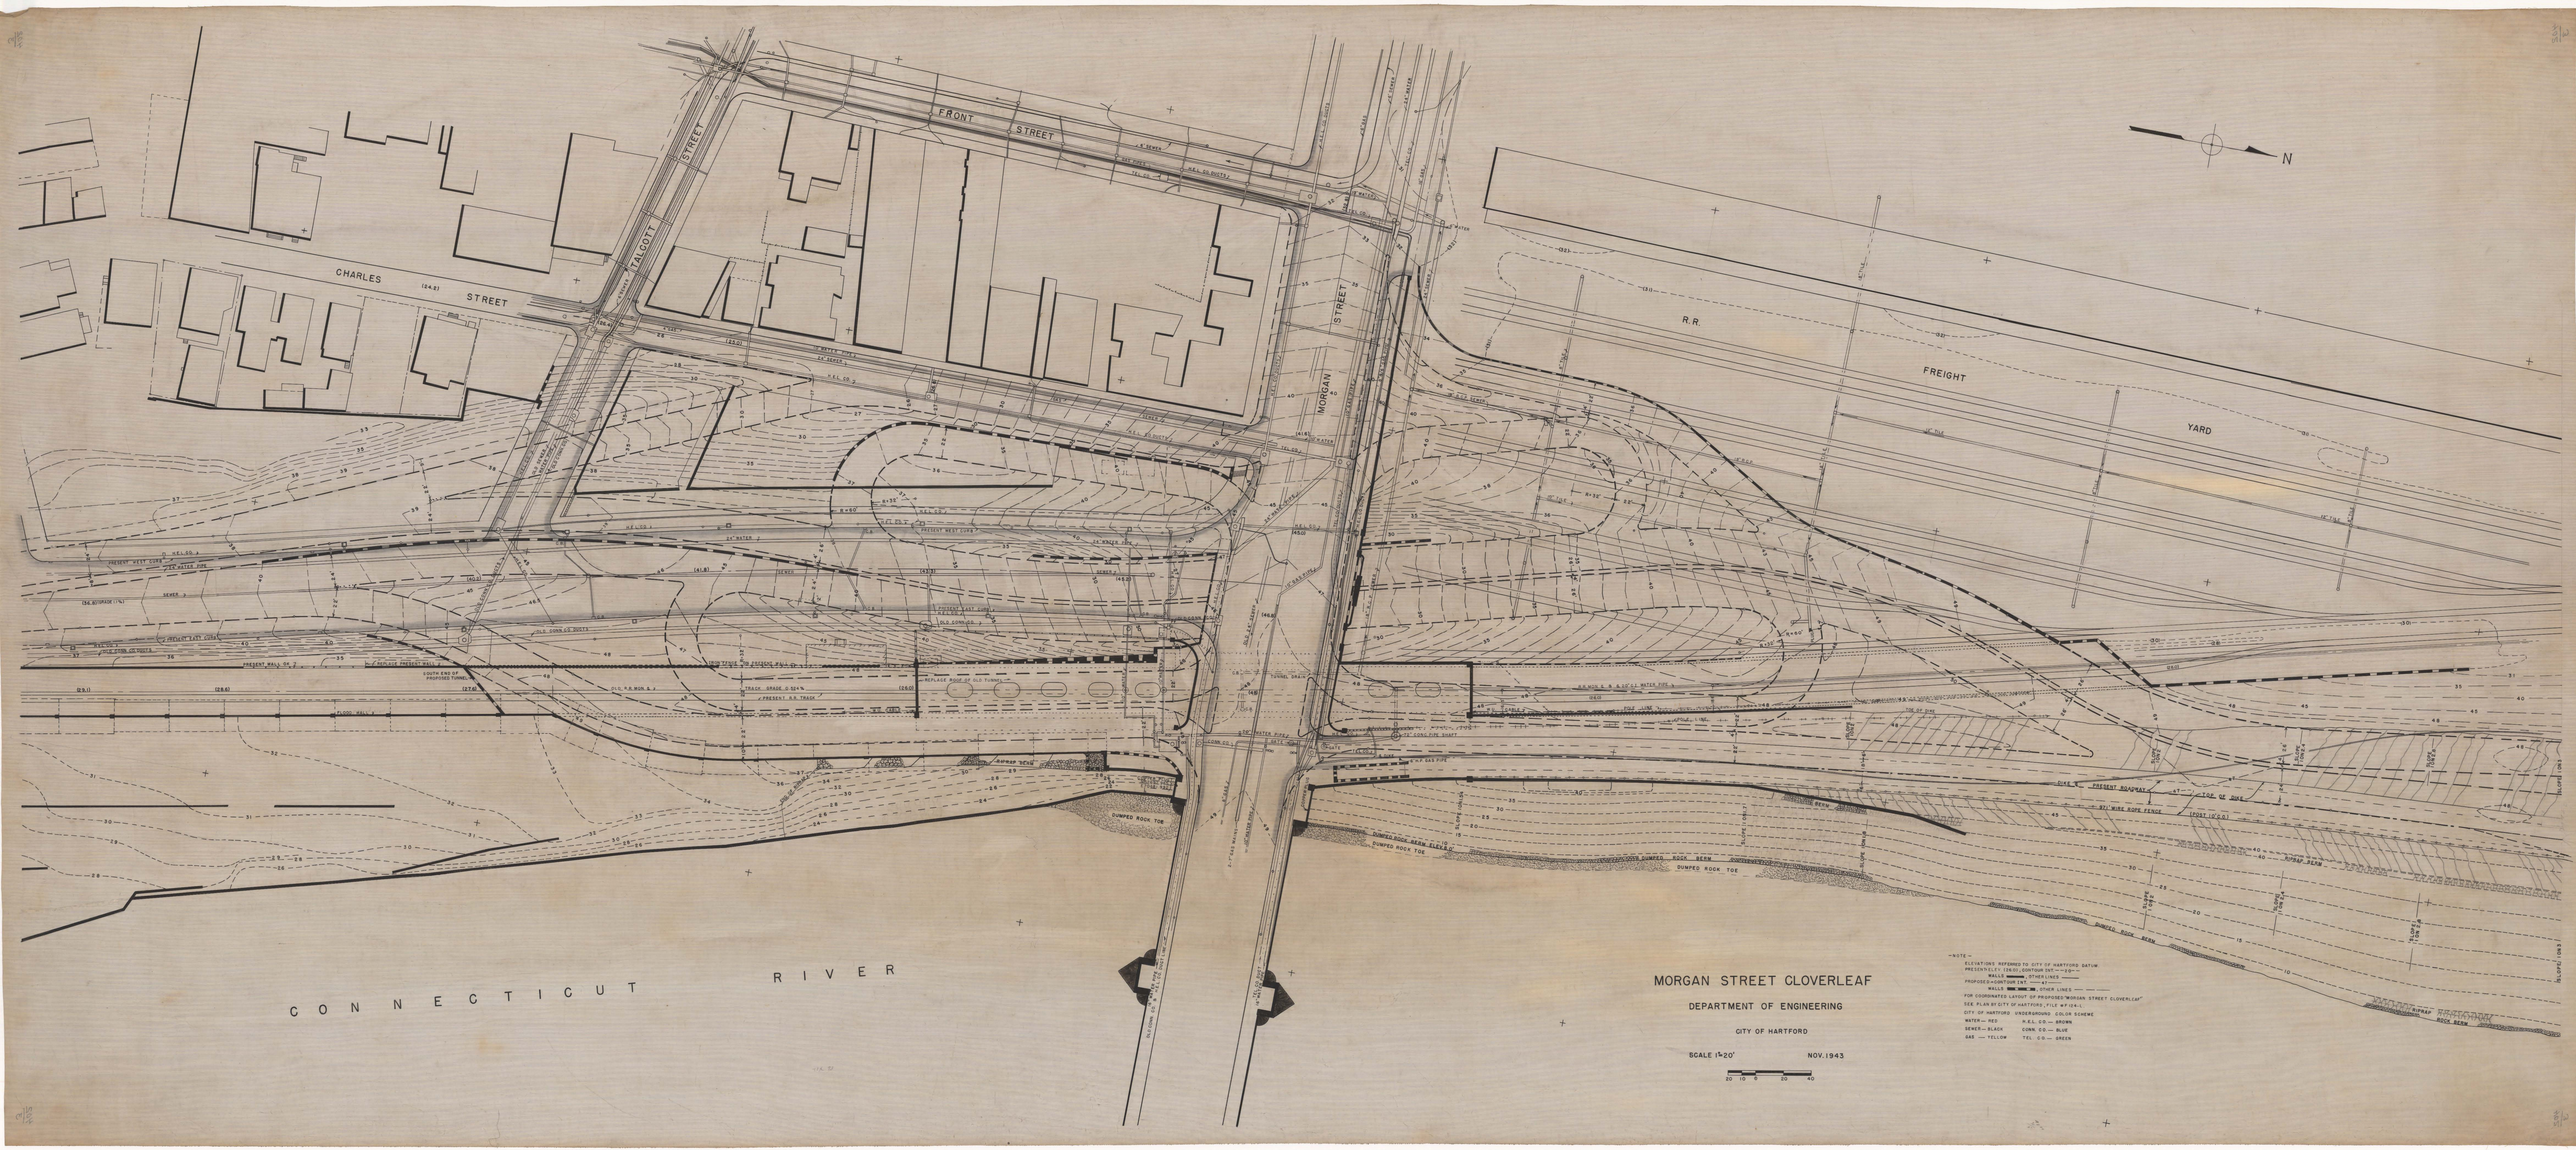
CHARLES STREET
TALCOTT STREET
FRONT STREET
MORGAN STREET
R.R.
FREIGHT
YARD
N
CONNECTICUT RIVER
DUMPED ROCK TOE
DUMPED ROCK BERM
RIPRAP BERM
TOE OF DIKE
PRESENT ROADWAY
W/ WIRE ROPE FENCE
MORGAN STREET CLOVERLEAF
DEPARTMENT OF ENGINEERING
CITY OF HARTFORD
SCALE 1"=20'
NOV. 1943
20 10 0 20 40
-NOTE-
ELEVATIONS REFERRED TO CITY OF HARTFORD DATUM
PRESENT ELEV. (26.0), CONTOUR INT. —26—
WALLS OTHER LINES
PROPOSED: CONTOUR INT. —27—
WALLS OTHER LINES
FOR COORDINATED LAYOUT OF PROPOSED "MORGAN STREET CLOVERLEAF"
SEE PLAN BY CITY OF HARTFORD, FILE #F-124.1.
CITY OF HARTFORD UNDERGROUND COLOR SCHEME
WATER — RED H.B.L. CO. — BROWN
SEWER — BLACK COND. CO. — BLUE
GAS — YELLOW TEL. CO. — GREEN