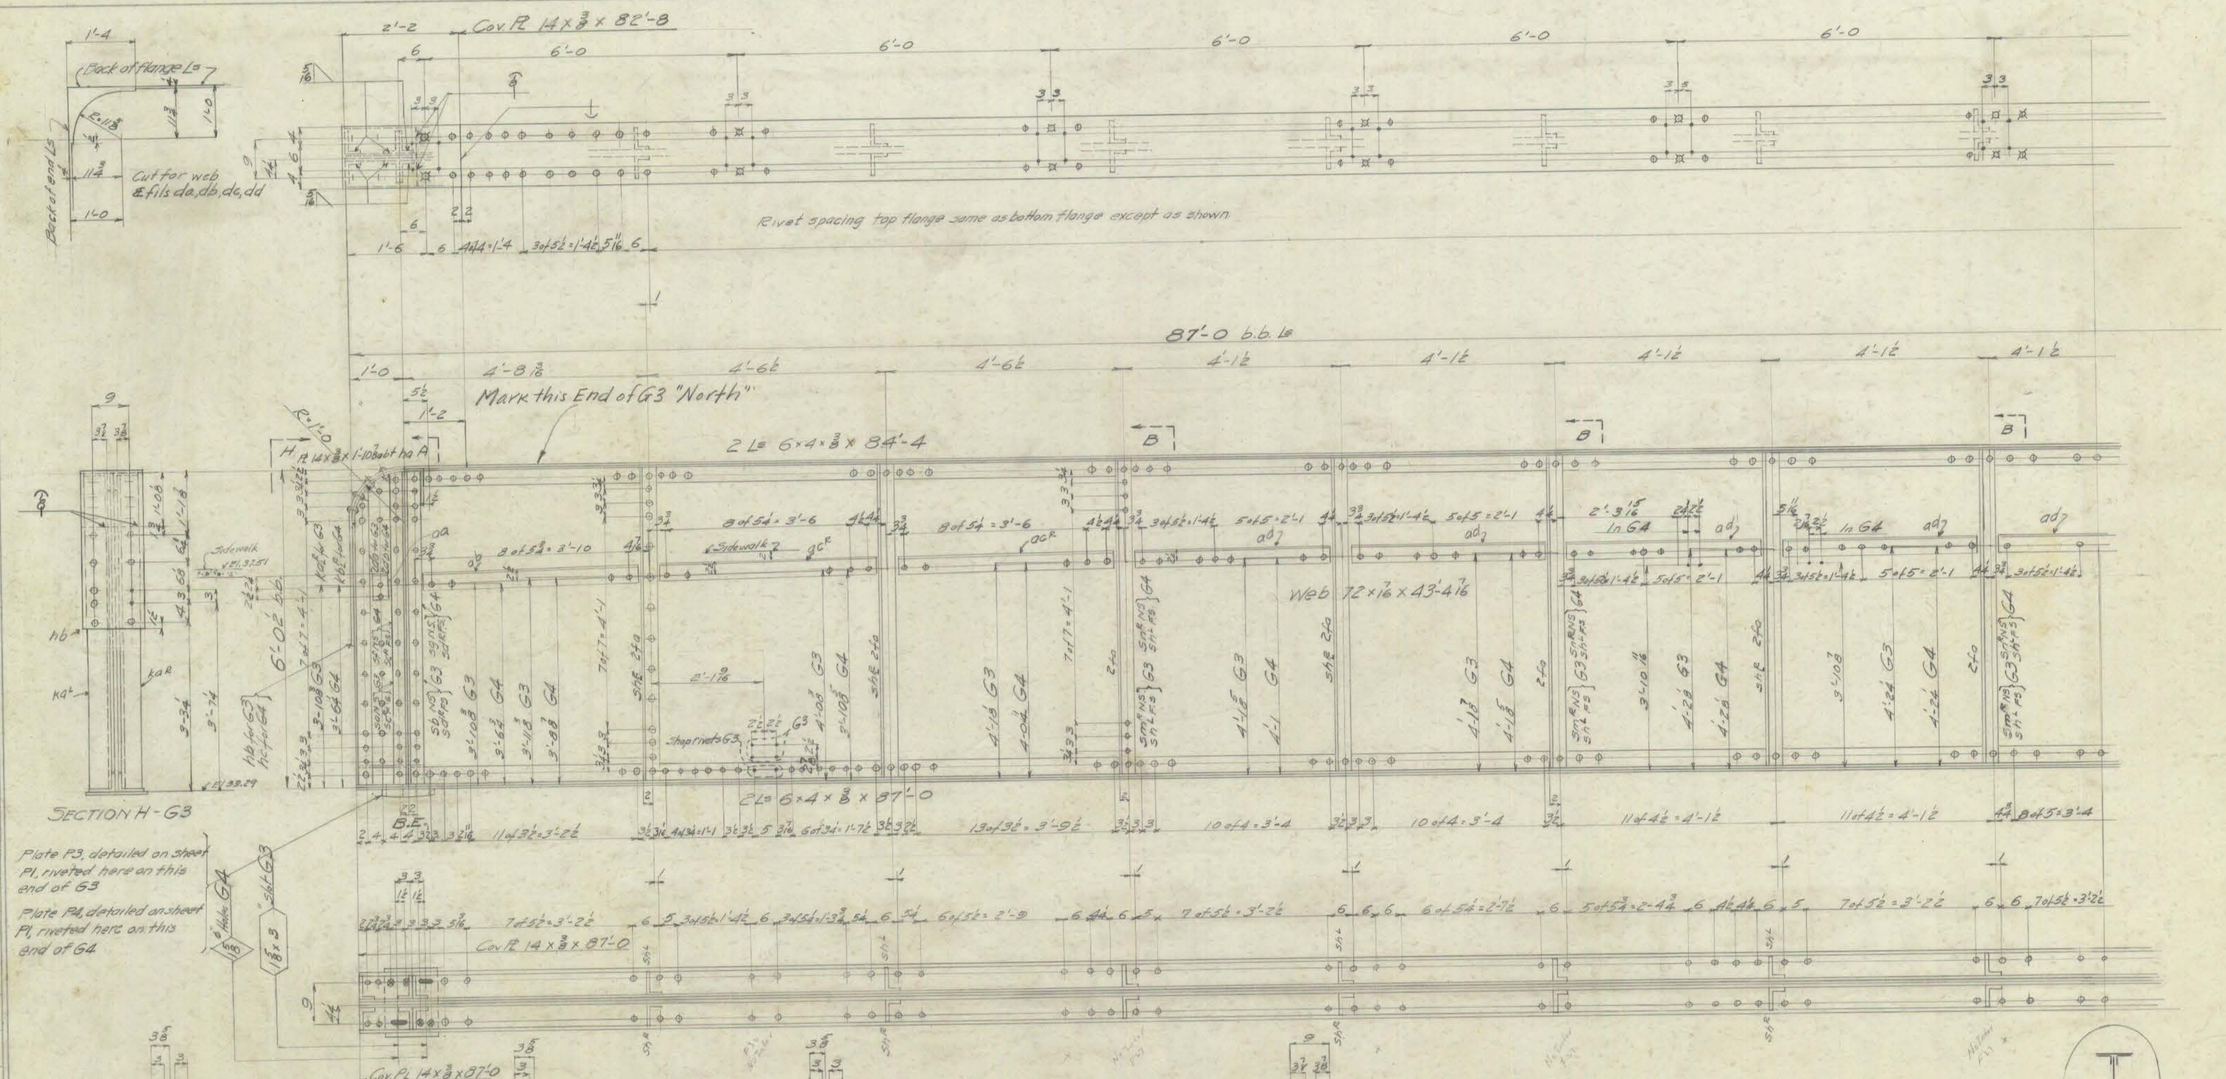

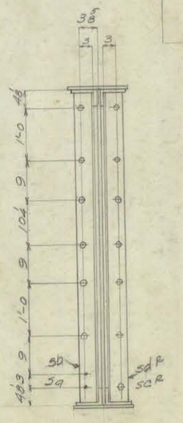
SECTION A-G3

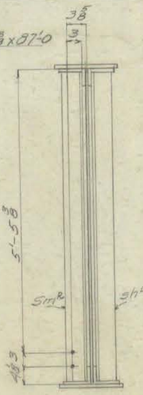
SECTION B-G3
SECTION E-G3

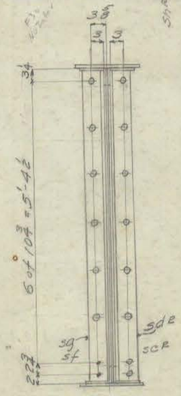
SECTION A-G4

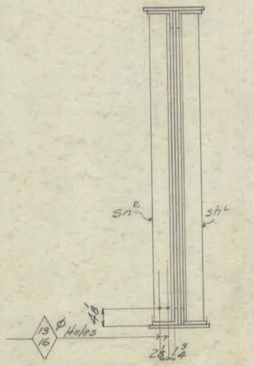
SECTION B-G4

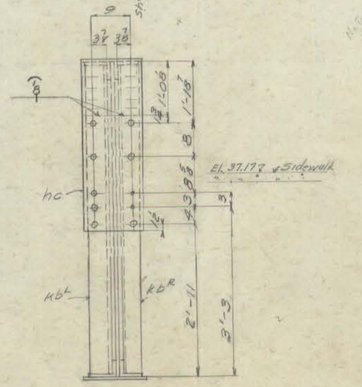
SECTION H-G4

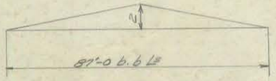
CAMBER DIAGRAM

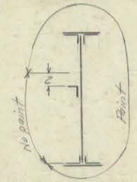
PAINT SECTION G4

NOTE:
Rivets 3/8
Open Holes 13/16 Unless noted
Paint - Yes except as noted in Section
Surfaces riveted in contact in shop or field - No
B.E. indicates bearing end of stiffeners

PAINT CONTACT SURFACES

RECEIVED
OCT 15 1942
DEPARTMENT OF ENGINEERING

STATE OF CONNECTICUT
COMMERCE STREET BRIDGE
OVER
PARK RIVER CONDUIT
HARTFORD, CONN
SIDEWALK GIRDERS
AMERICAN BRIDGE COMPANY

DRAWINGS MADE AT Elmira PLANT
WORK FABRICATED AT Elmira PLANT
IN CHARGE OF Maloney
DRAW. MADE BY E.J.S. DATE 7-10-41
DRAW. CHECKED BY W.C. DATE 8-14-41

ORDER No. H4919G
SHEET No. 5AC

CITY OF HARTFORD
DEPARTMENT OF ENGINEERING
SCALE 1" = DATE Oct. 1942
NUMBER 08354 424-5