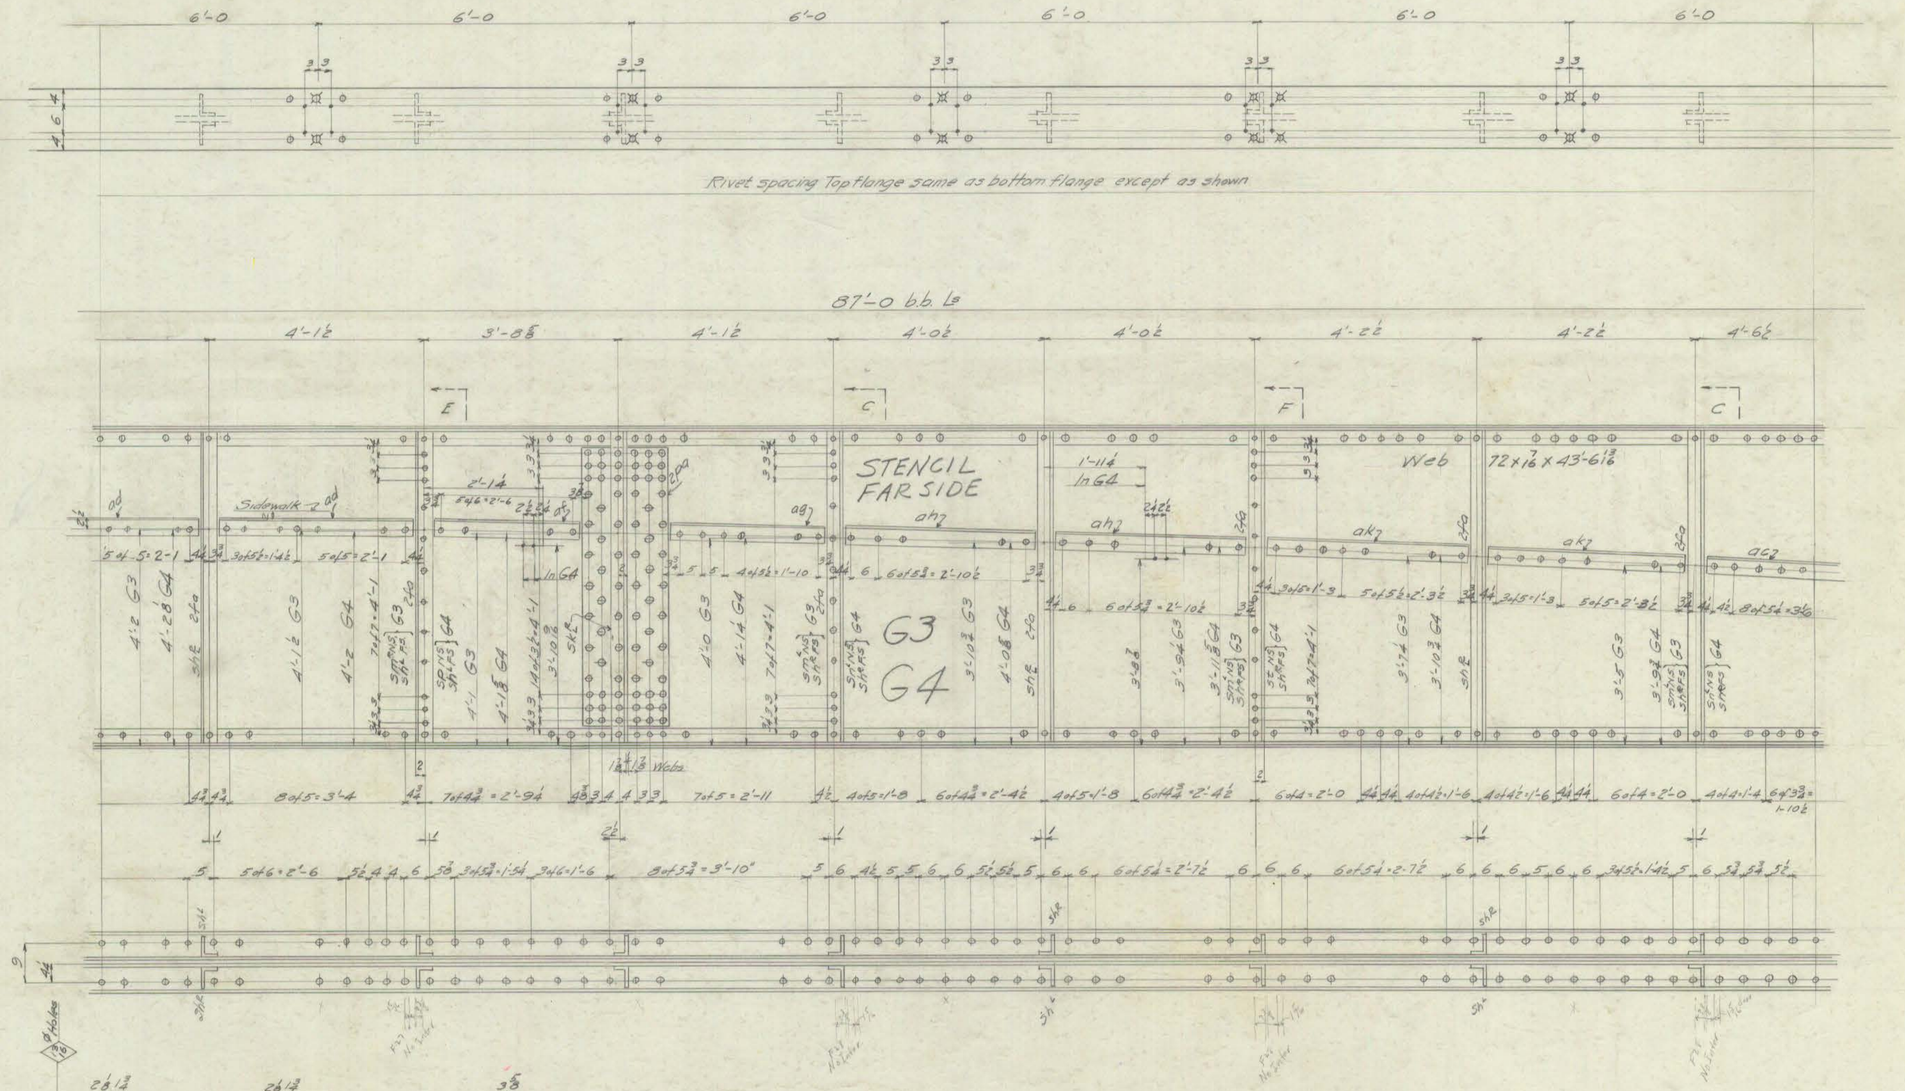

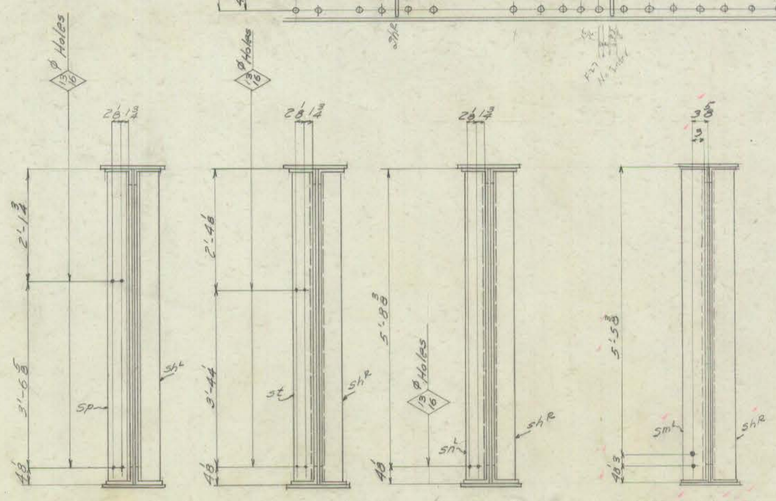

RECEIVED
OCT 15 1942
DEPARTMENT OF ENGINEERING

STATE OF CONNECTICUT
COMMERCE STREET BRIDGE
OVER
PARK RIVER CONDUIT
HARTFORD CONN.
SIDEWALK GIRDERS

AMERICAN BRIDGE COMPANY

DRAWINGS MADE AT Elmira PLANT
WORK FABRICATED AT Elmira PLANT
IN CHARGE OF Malone
DRAW. MADE BY F.J.S. DATE 7-10-41
DRAW. CHECKED BY W.C. DATE 8-14-41

ORDER No. H4319 6 | SHEET No. 5BC

PAINT CONTACT SURFACES

CITY OF HARTFORD
DEPARTMENT OF ENGINEERING
SCALE 1" = DATE Oct 1942
NUMBER 08354 40425