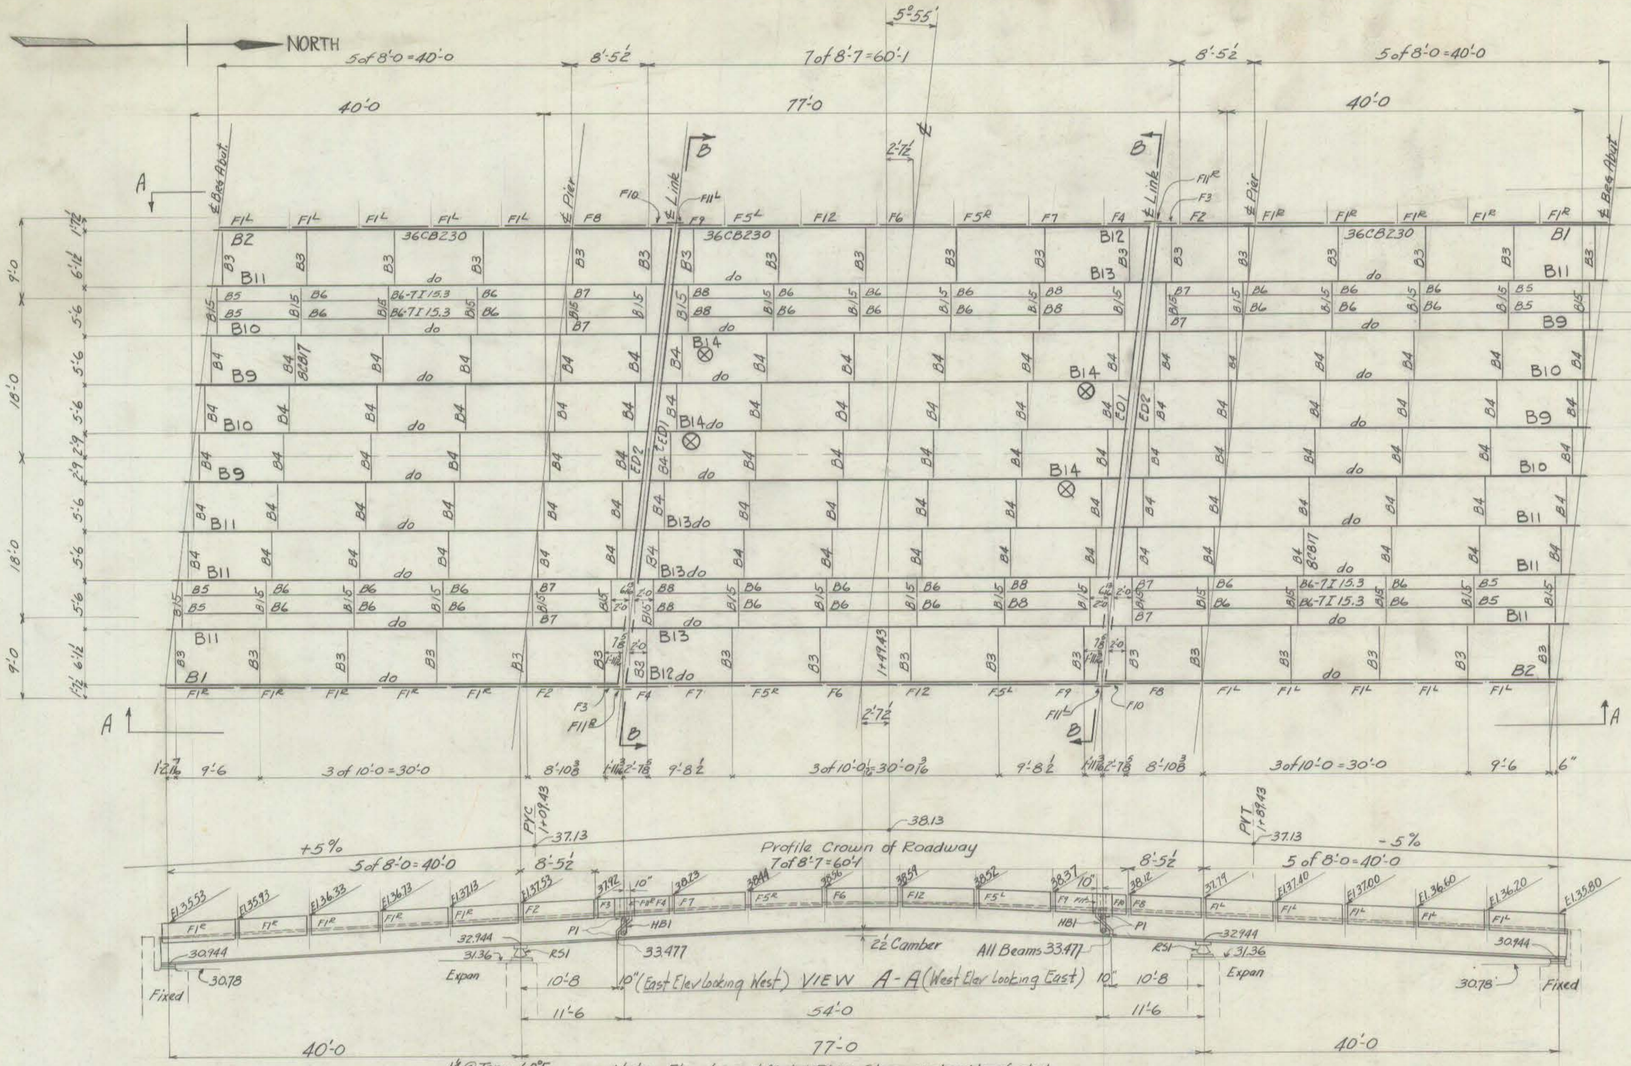

Note:- Field welding shown is typical

PAINT, CONTACT SURFACES.

Rev 8-26-41

CITY OF HARTFORD
DEPARTMENT OF ENGINEERING
SCALE 1" = DATE 1942
NUMBER 08360 4-21-46

CONNECTICUT
STATE HIGHWAY DEPARTMENT
CITY OF HARTFORD
FRONT ST. BRIDGE
OVER
PARK RIVER CONDUIT
Project #65-32-03A

AMERICAN BRIDGE COMPANY

DRAWINGS MADE AT Ambridge PLANT
WORK FABRICATED AT Ambridge PLANT
IN CHARGE OF Elliott #4
DRAW. MADE BY WHS DATE 4-8-41
DRAW. CHECKED BY JB DATE 4-21-41

ORDER No. H4671

SHEET No. E2