LEHIGH STRUCTURAL STEEL CO.
ALLENTOWN, PA.

NAME OF STRUCTURE
THE HARTFORD PUBLIC LIBRARY
HARTFORD, CONNECTICUT

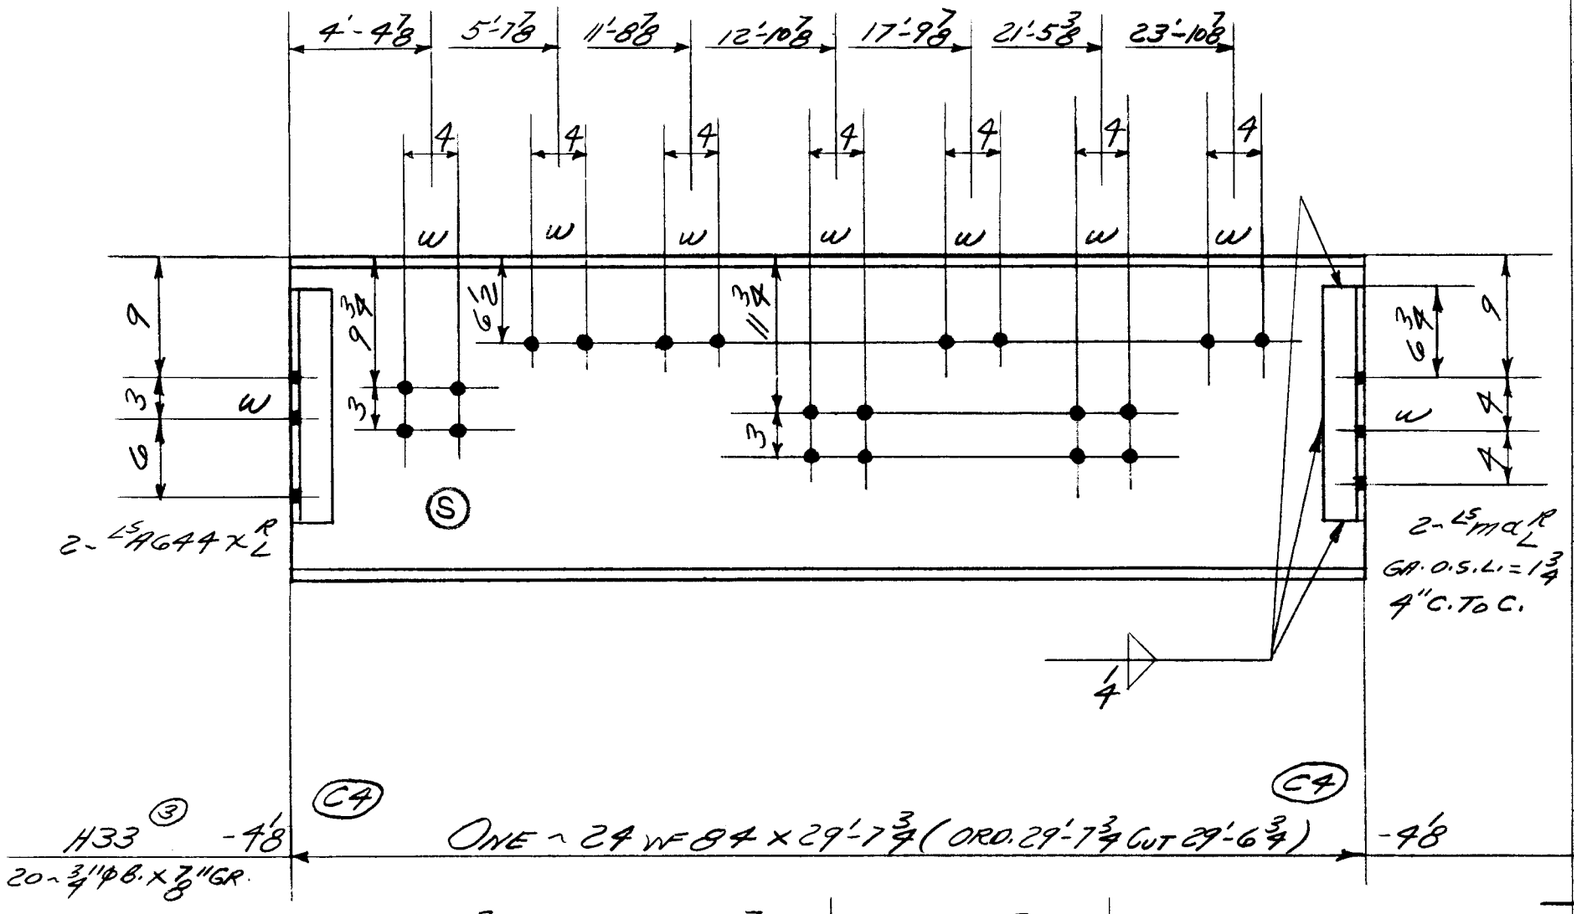

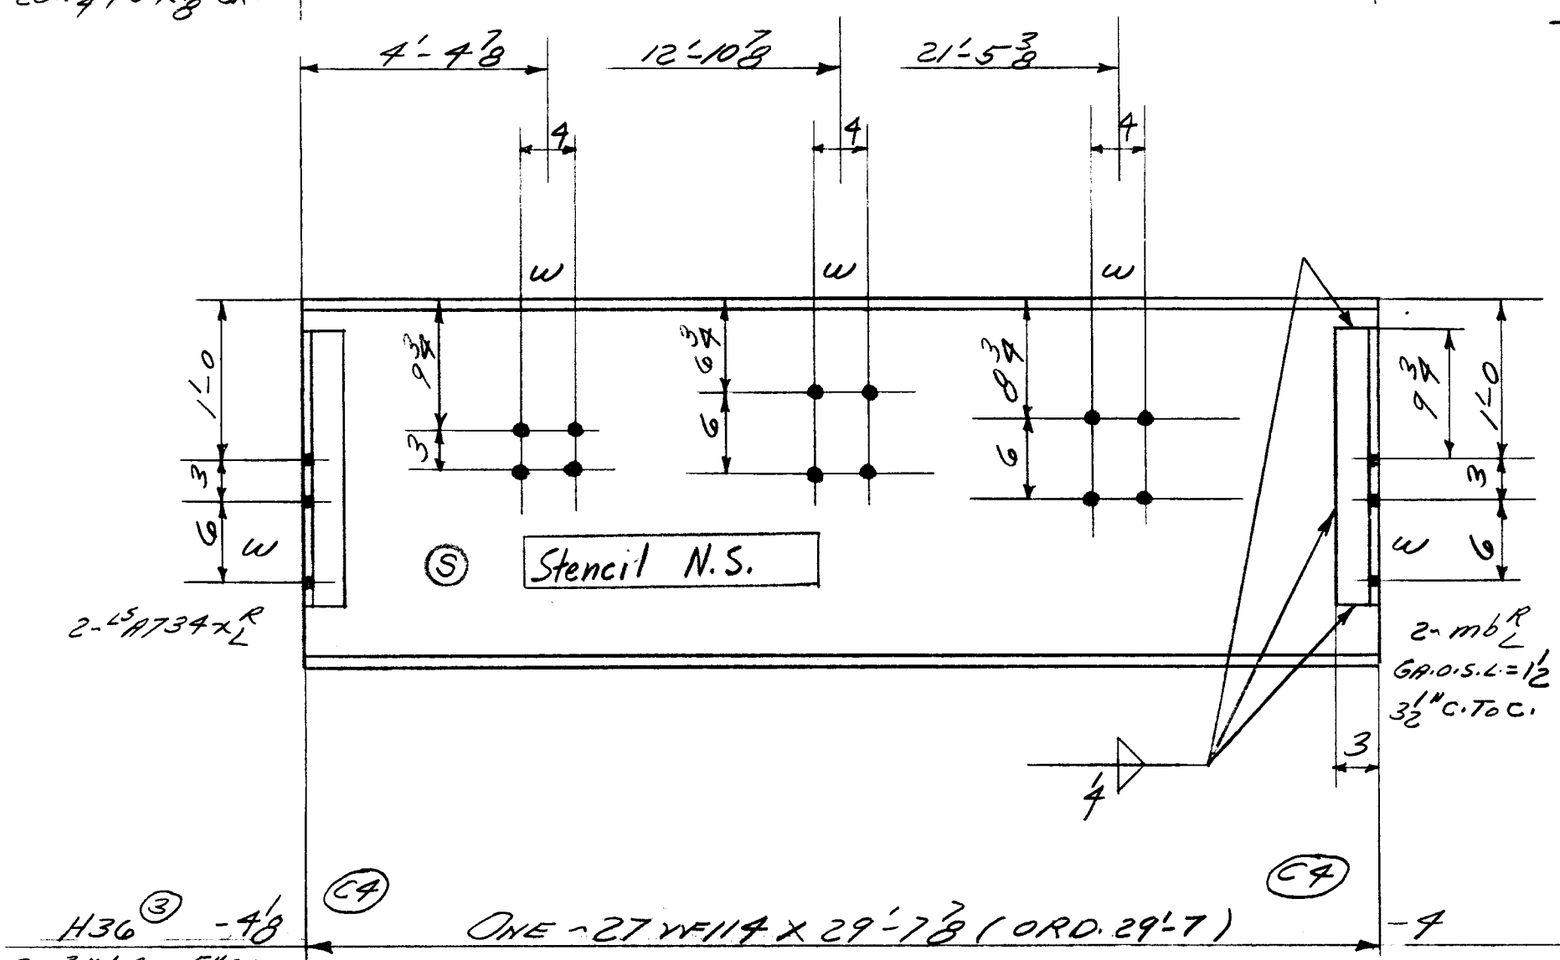

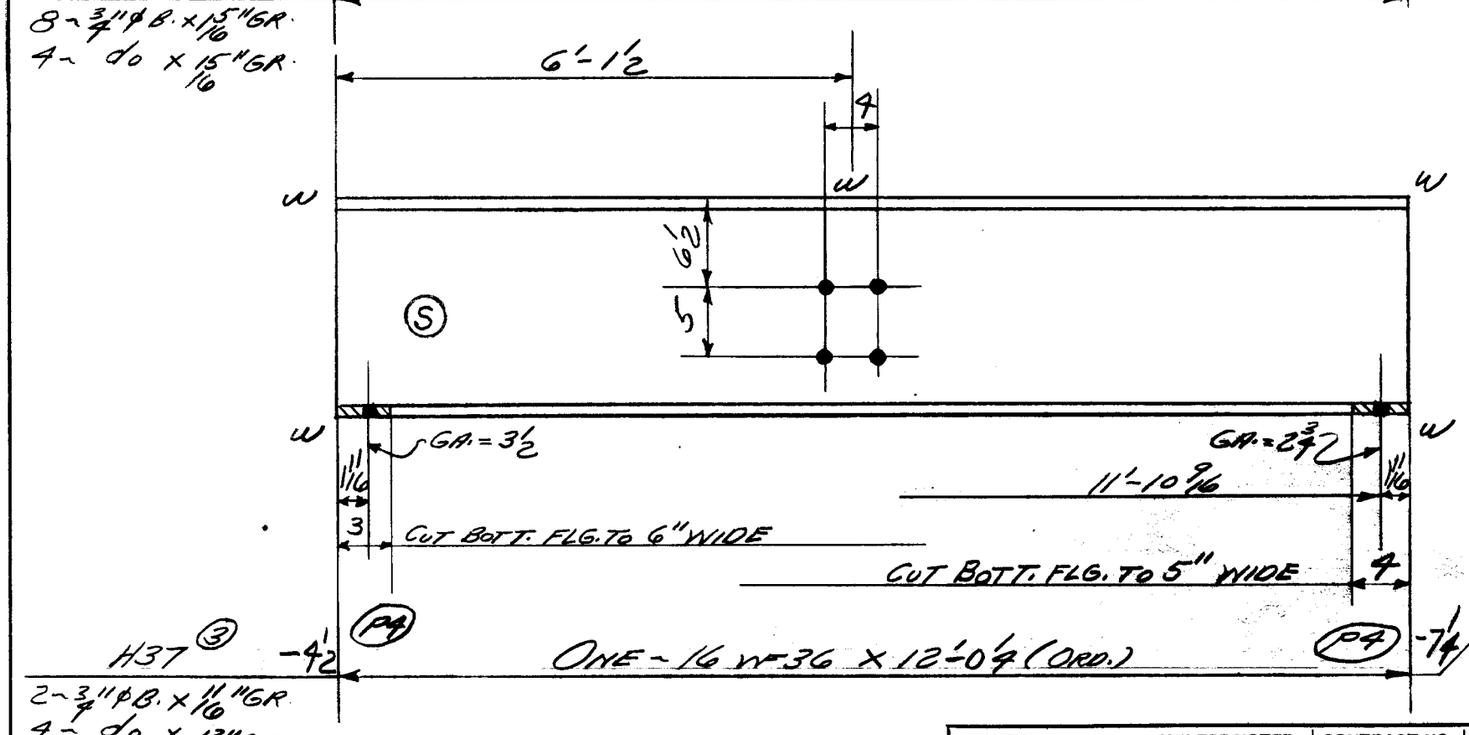

WEIGHT	NO. PCS.	ASS'M MK.	SHAPE	LENGTH	REMARKS	ORDERED
13	PAINT					
2	2	A644 x R/L				
2	2	mα R/L	LS 3 x 3 x 7/16	1 5 1/2		
2	83					
2	44	TOTAL				
17	PAINT					
28	2	A734 x R/L				
26	2	mb R/L	LS 3 x 2 1/2 x 7/16	1 8 1/2		
33	2					
33	72					
3	43	TOTAL				
2	PAINT					
4	33					
4	35	TOTAL				

TOTAL	ORD.	PLATES	STD.	BOLT	RIV.	BAR	SM. STD.	PAINT	WELD
6422	6288		102					32	

DET. J.B.O. DATE 11-15-54 CHK'R. R.C.C. DATE 11-26-54 IN CHARGE FISHER

~~RIVETS~~ NONE ~~UNLESS NOTED~~
OPEN HOLES 13/16" φ ~~UNLESS NOTED~~

CONTRACT NO.	SHEET NO.	REVISIONS	CONTRACT NO.	SHEET NO.
4090	B483		4090	B483

LOT #5 WELD