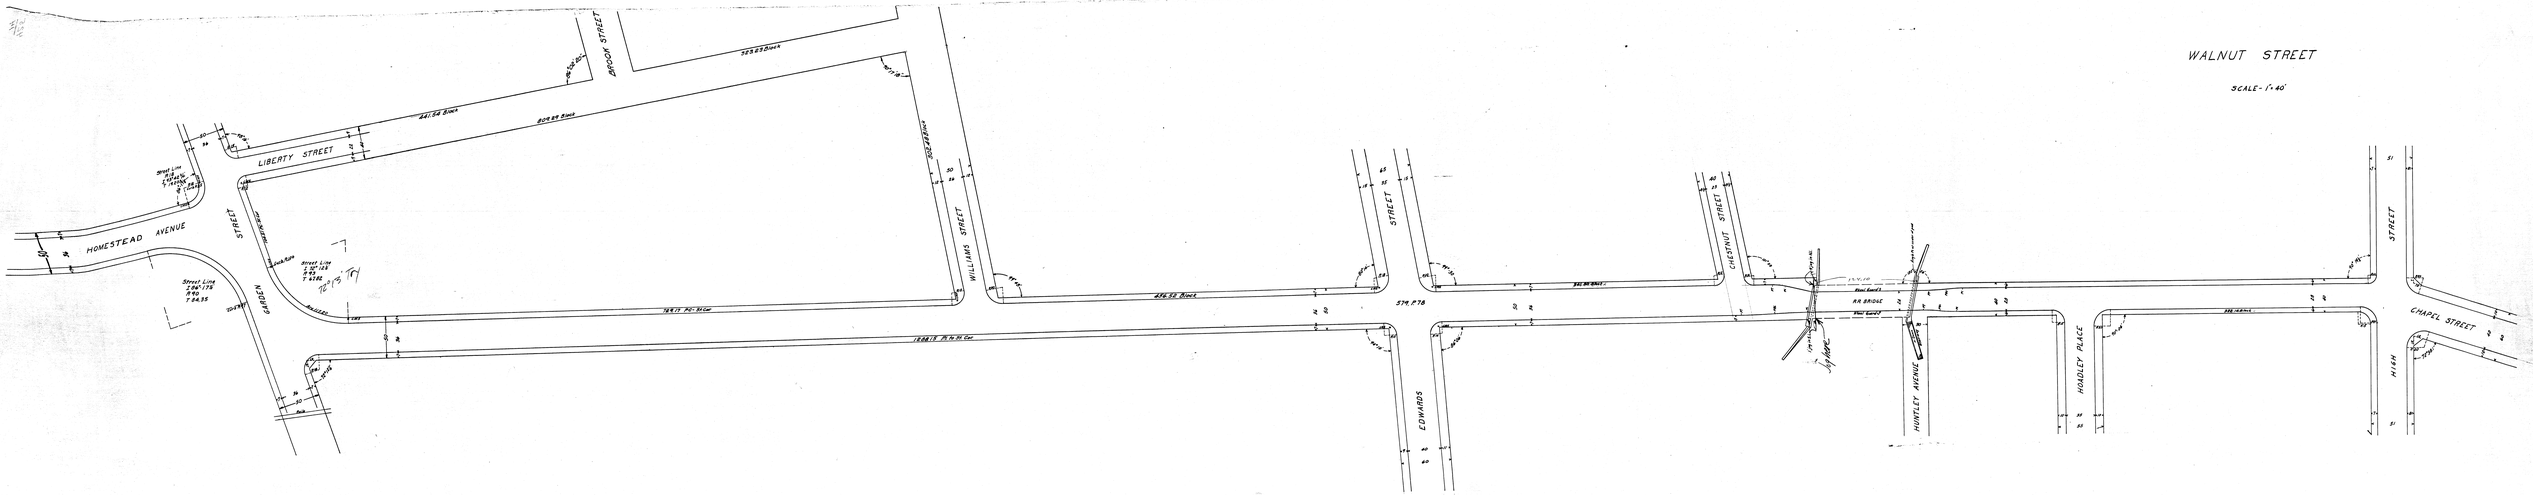
WALNUT STREET
SCALE - 1" = 40'
HOMESTEAD AVENUE
LIBERTY STREET
BROOK STREET
WILLIAMS STREET
EDWARDS STREET
CHESTNUT STREET
HUNTLEY AVENUE
HOADLEY PLACE
HIGH STREET
CHAPEL STREET
RR BRIDGE
CITY OF HARTFORD
DEPARTMENT OF ENGINEERING
DECEMBER 1937
DAYBOOK NO. 07625