FED. ROAD DIST. NO.	STATE	TOWN	FED. AID PROJ. NO.	FISCAL YEAR	ROUTE NO.	SHEET NO.	TOTAL SHEETS
9	CONN.	NEWINGTON				4	7

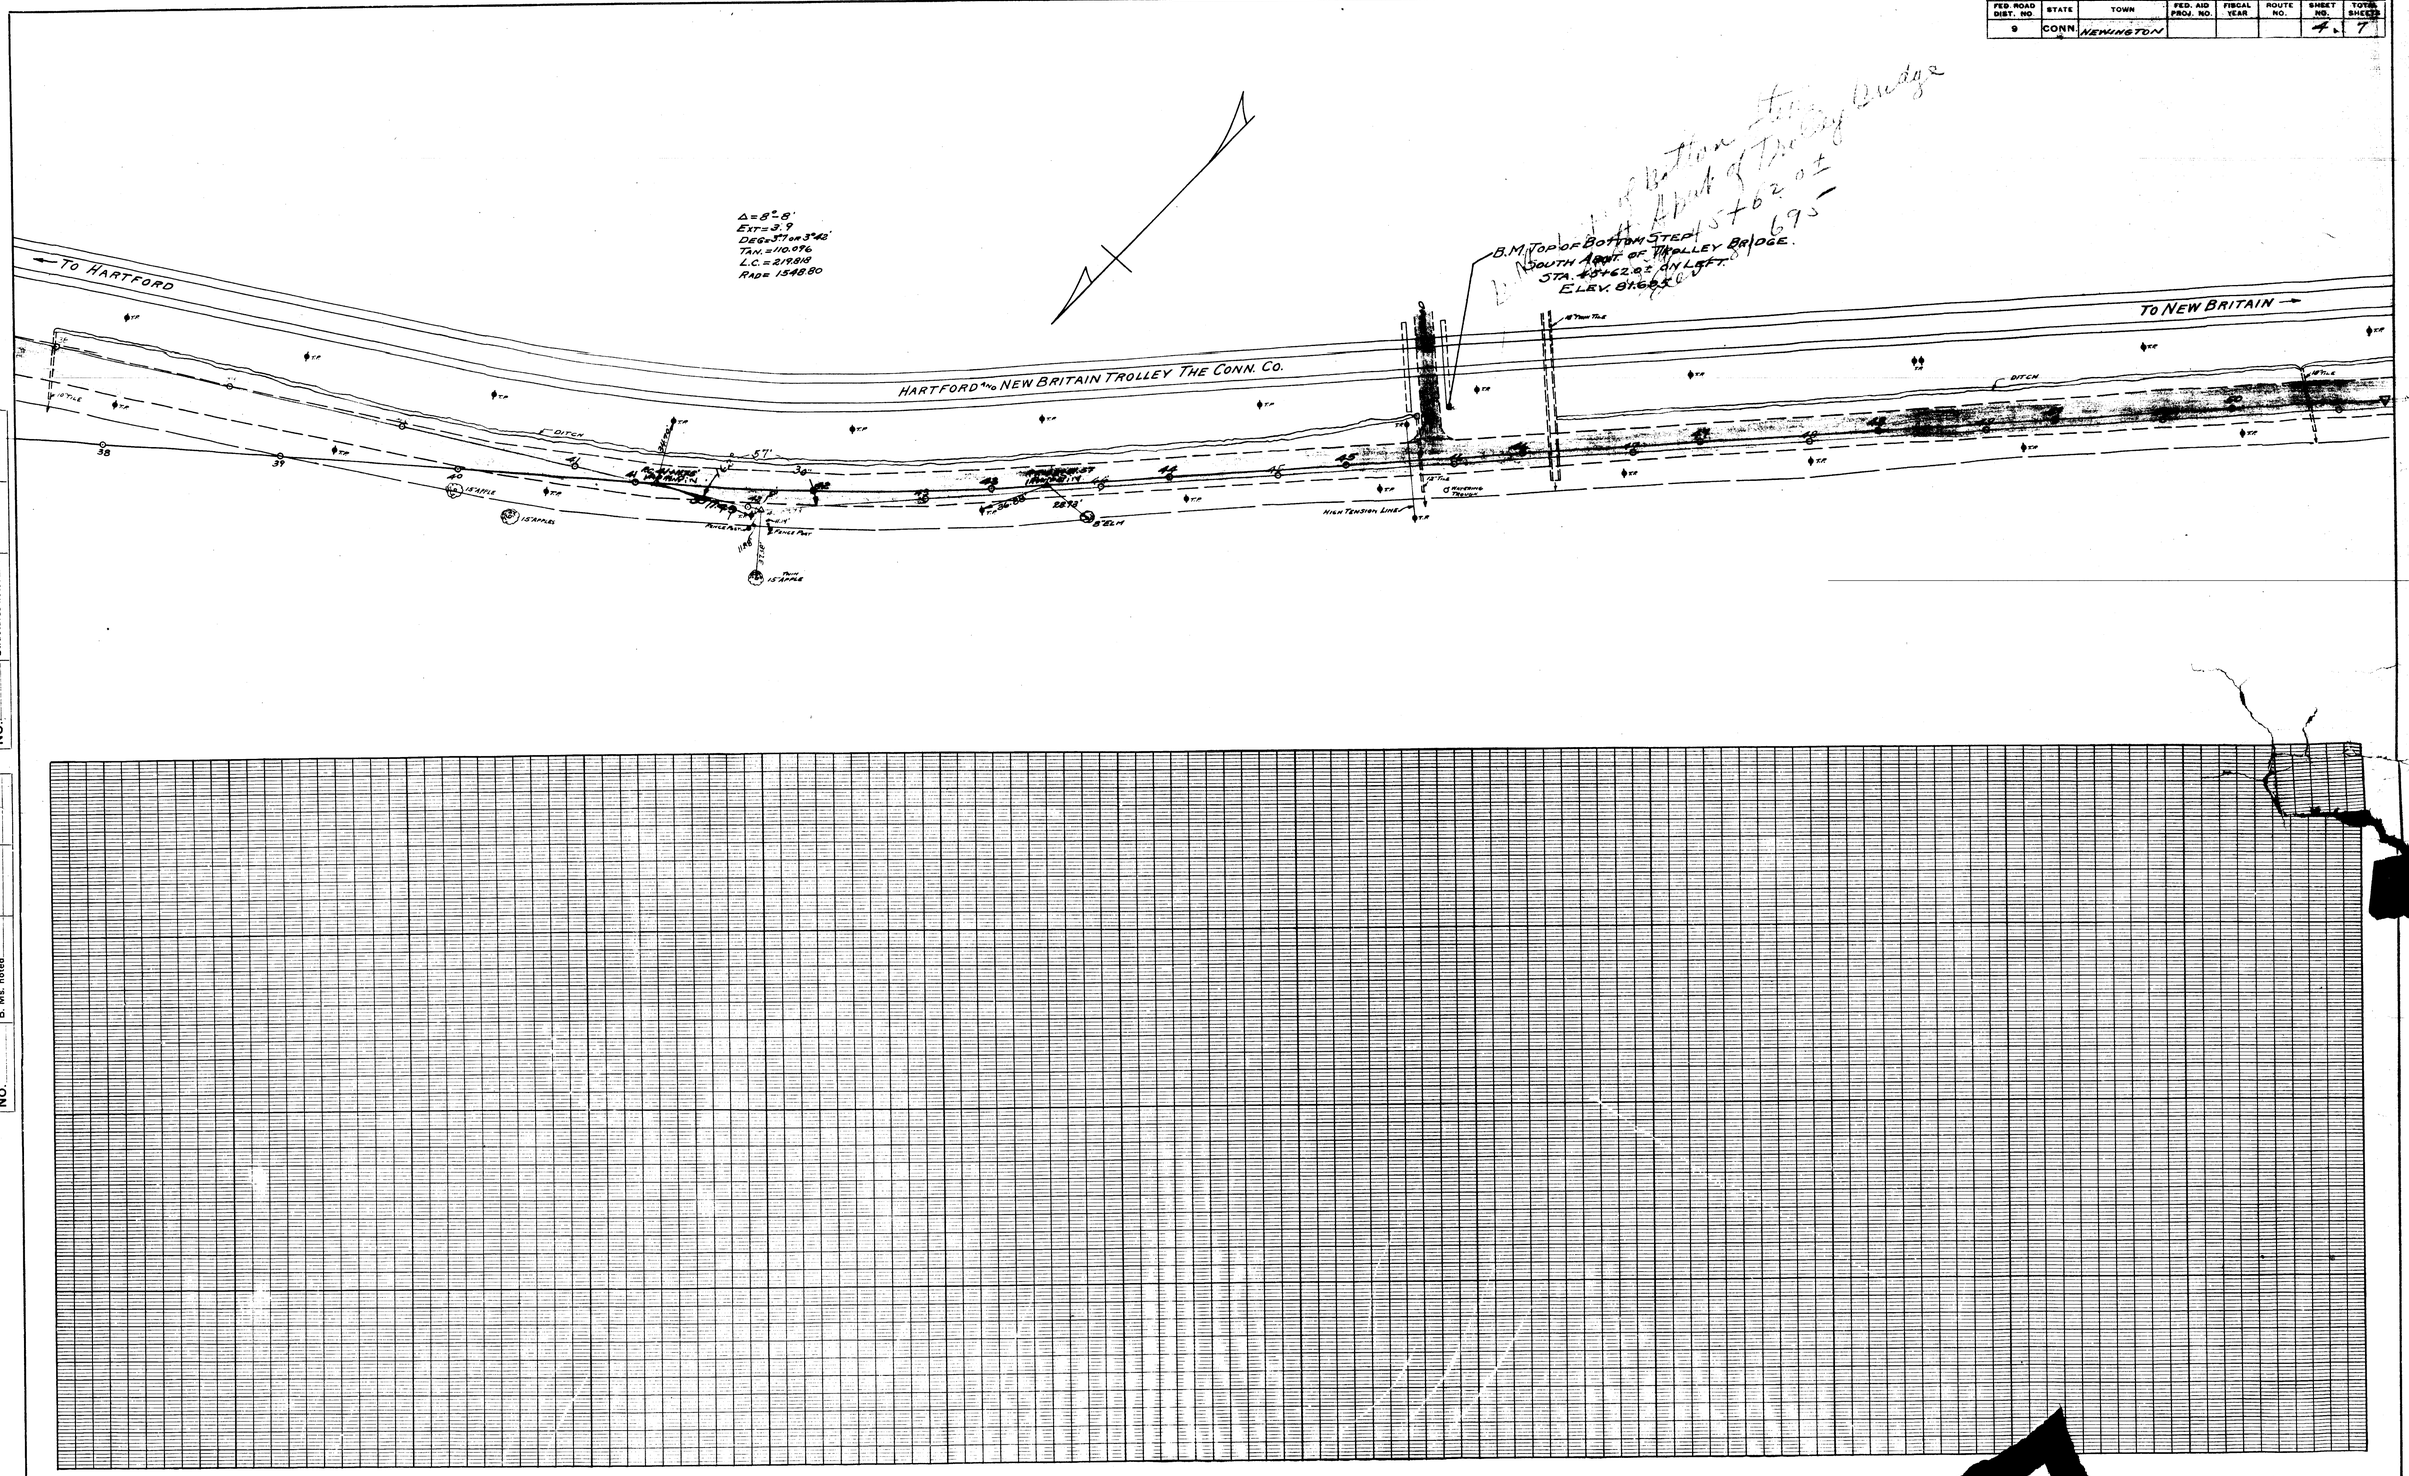
Δ=8°-8'
EXT=3.9
DEG=37' or 3°48'
TAN.=110.996
L.C.=219.816
RAD=1548.80
← TO HARTFORD
TO NEW BRITAIN →
HARTFORD AND NEW BRITAIN TROLLEY THE CONN. CO.
B.M. TOP OF BOTTOM STEP
SOUTH ABUT. OF TROLLEY BRIDGE.
STA. 43+62.02 ON LEFT.
ELEV. 81.695
DITCH
18" TILE
18" TILE
18" TILE