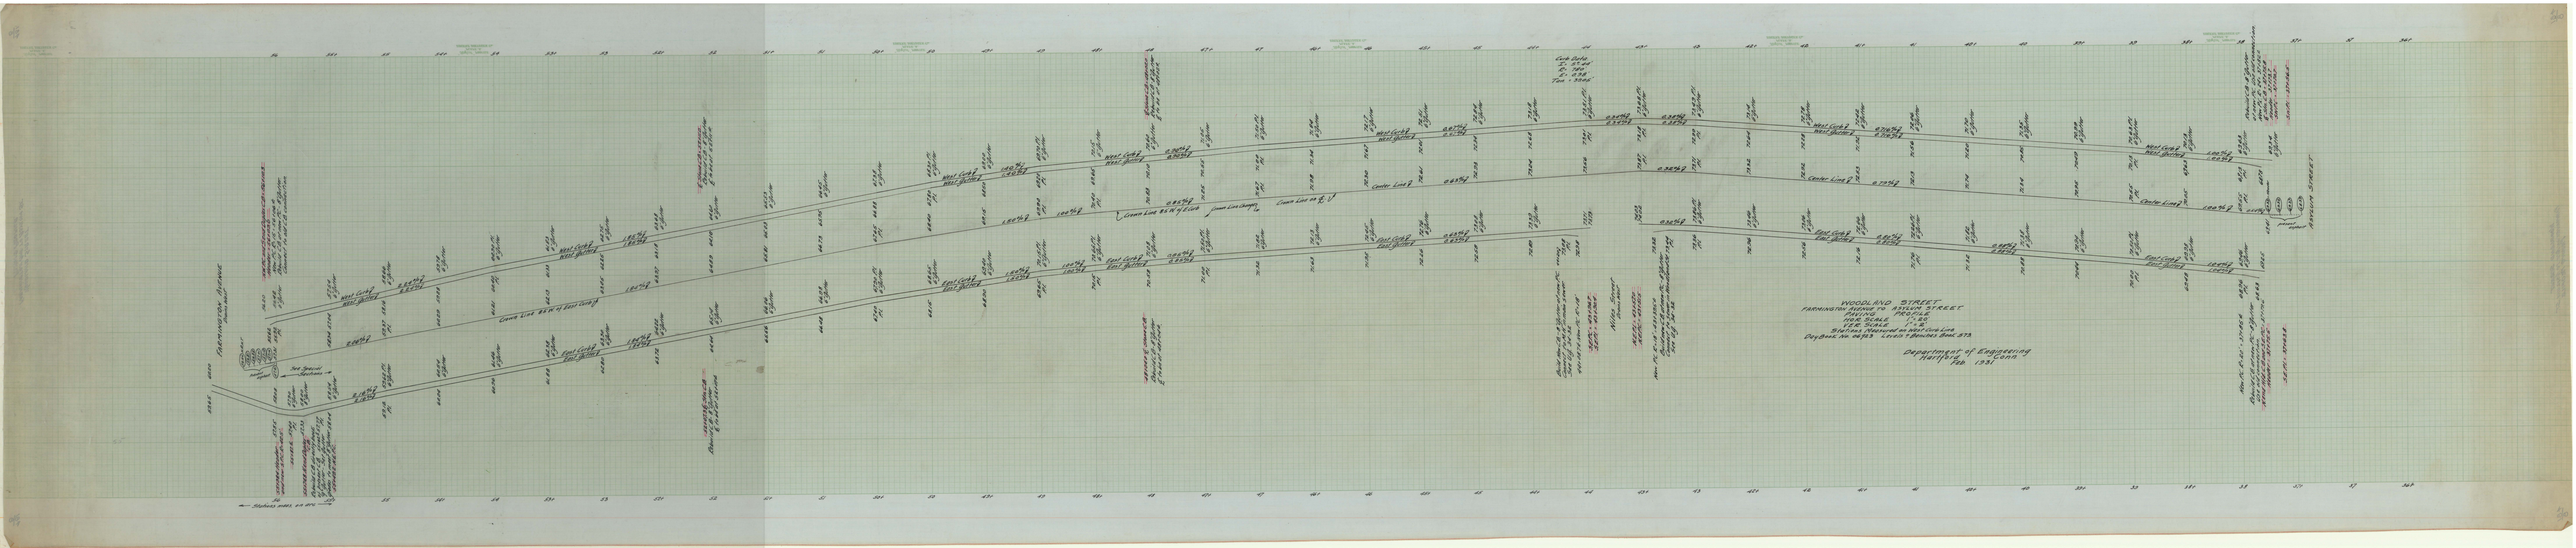
WOODLAND STREET
FARMINGTON AVENUE TO ASYLUM STREET
HORIZ. SCALE 1" = 20'
VER. SCALE 1" = 2'
Stations Measured Horizontally
Department of Engineering
Hartford
Feb. 1931
FARMINGTON AVENUE
ASYLUM STREET
Center Line
Edge Curb
Wall Curb
Curve Line
Cut Slope
Fill Slope
Top Slope
Toe Slope