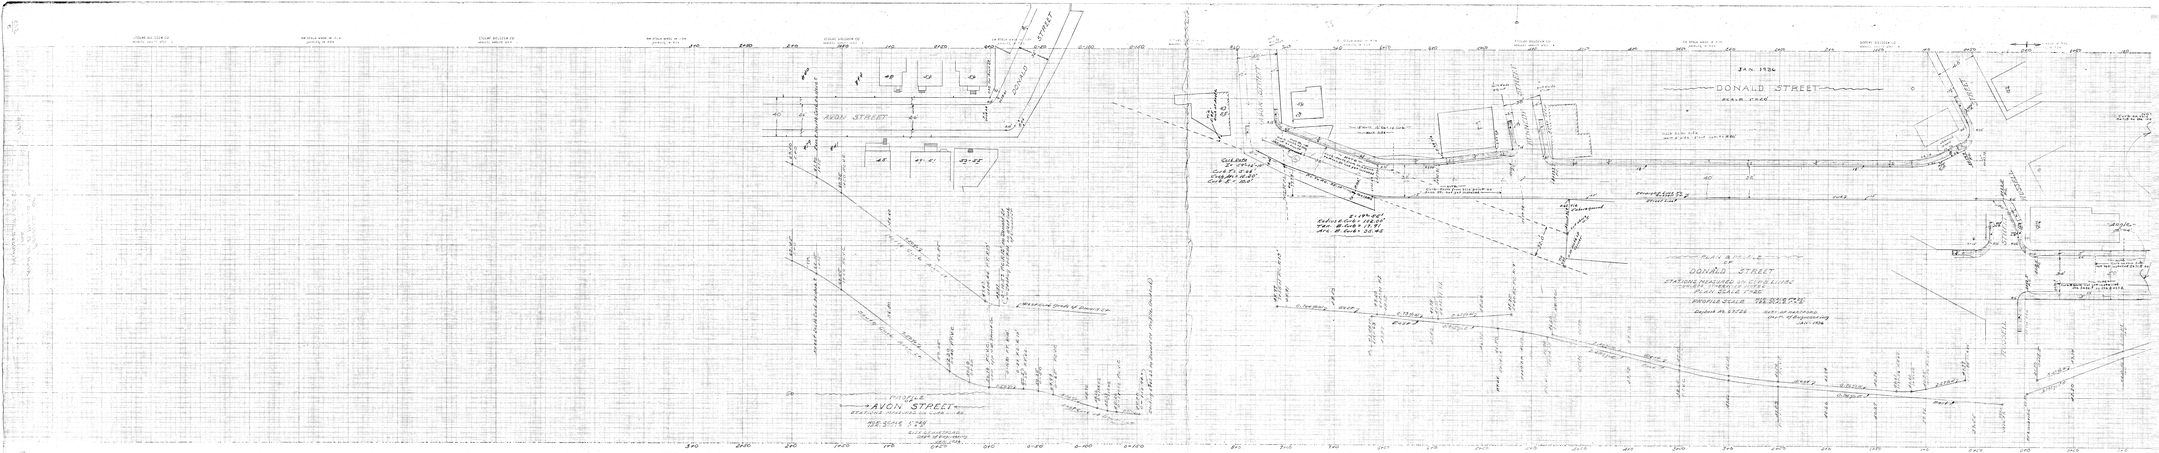
AVON STREET
DONALD STREET
PROFILE
AVON STREET
DONALD STREET
JAN. 1936
PLAN & PROFILE
OF
DONALD STREET
STATIONS MEASURED ON CURB LINES
PLAN SCALE 1"=20'
PROFILE SCALE
DESIGN & DETAIL
DEPT. OF ENGINEERING
JAN. 1936