


UP RIVER

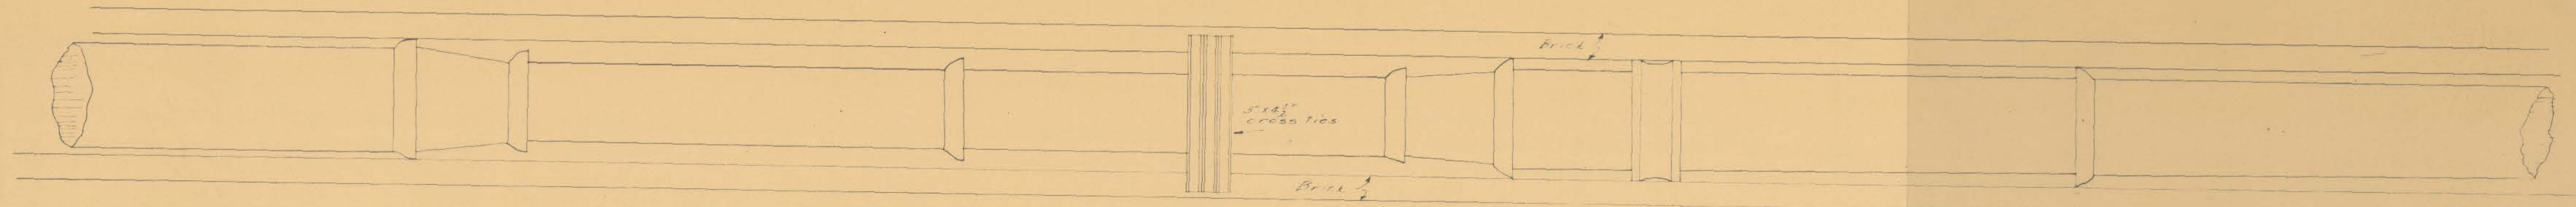


II

Section 1424, 24" dia cross tie 4 1/2" C.C. 190 pos 52" long req.
of 2" x 6" sec 19 3040, 101 super yd. 1191. 1011 4" C.C.

Cross ties to extend to point where top of main
has 14" of cover at end of bridge

Cross ties to extend to point where top of main has 14" of cover at end of bridge

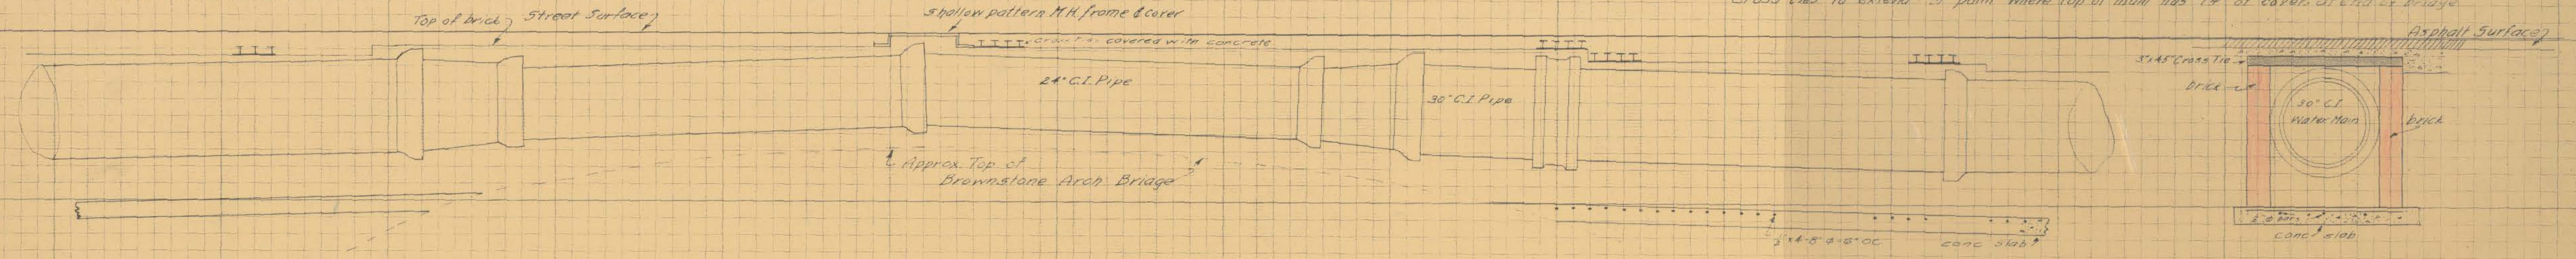

Recommended by
[Signature]
City Eng. & Brg. Chf. Engr.

PROPOSED CONSTRUCTION TO
TAKE TRAFFIC OFF OF THE 30" MAIN
IN MAIN ST AT THE PARK RIVER.
9-25-11
Scale 1/2" = 1'-0"

[Signature]

1373