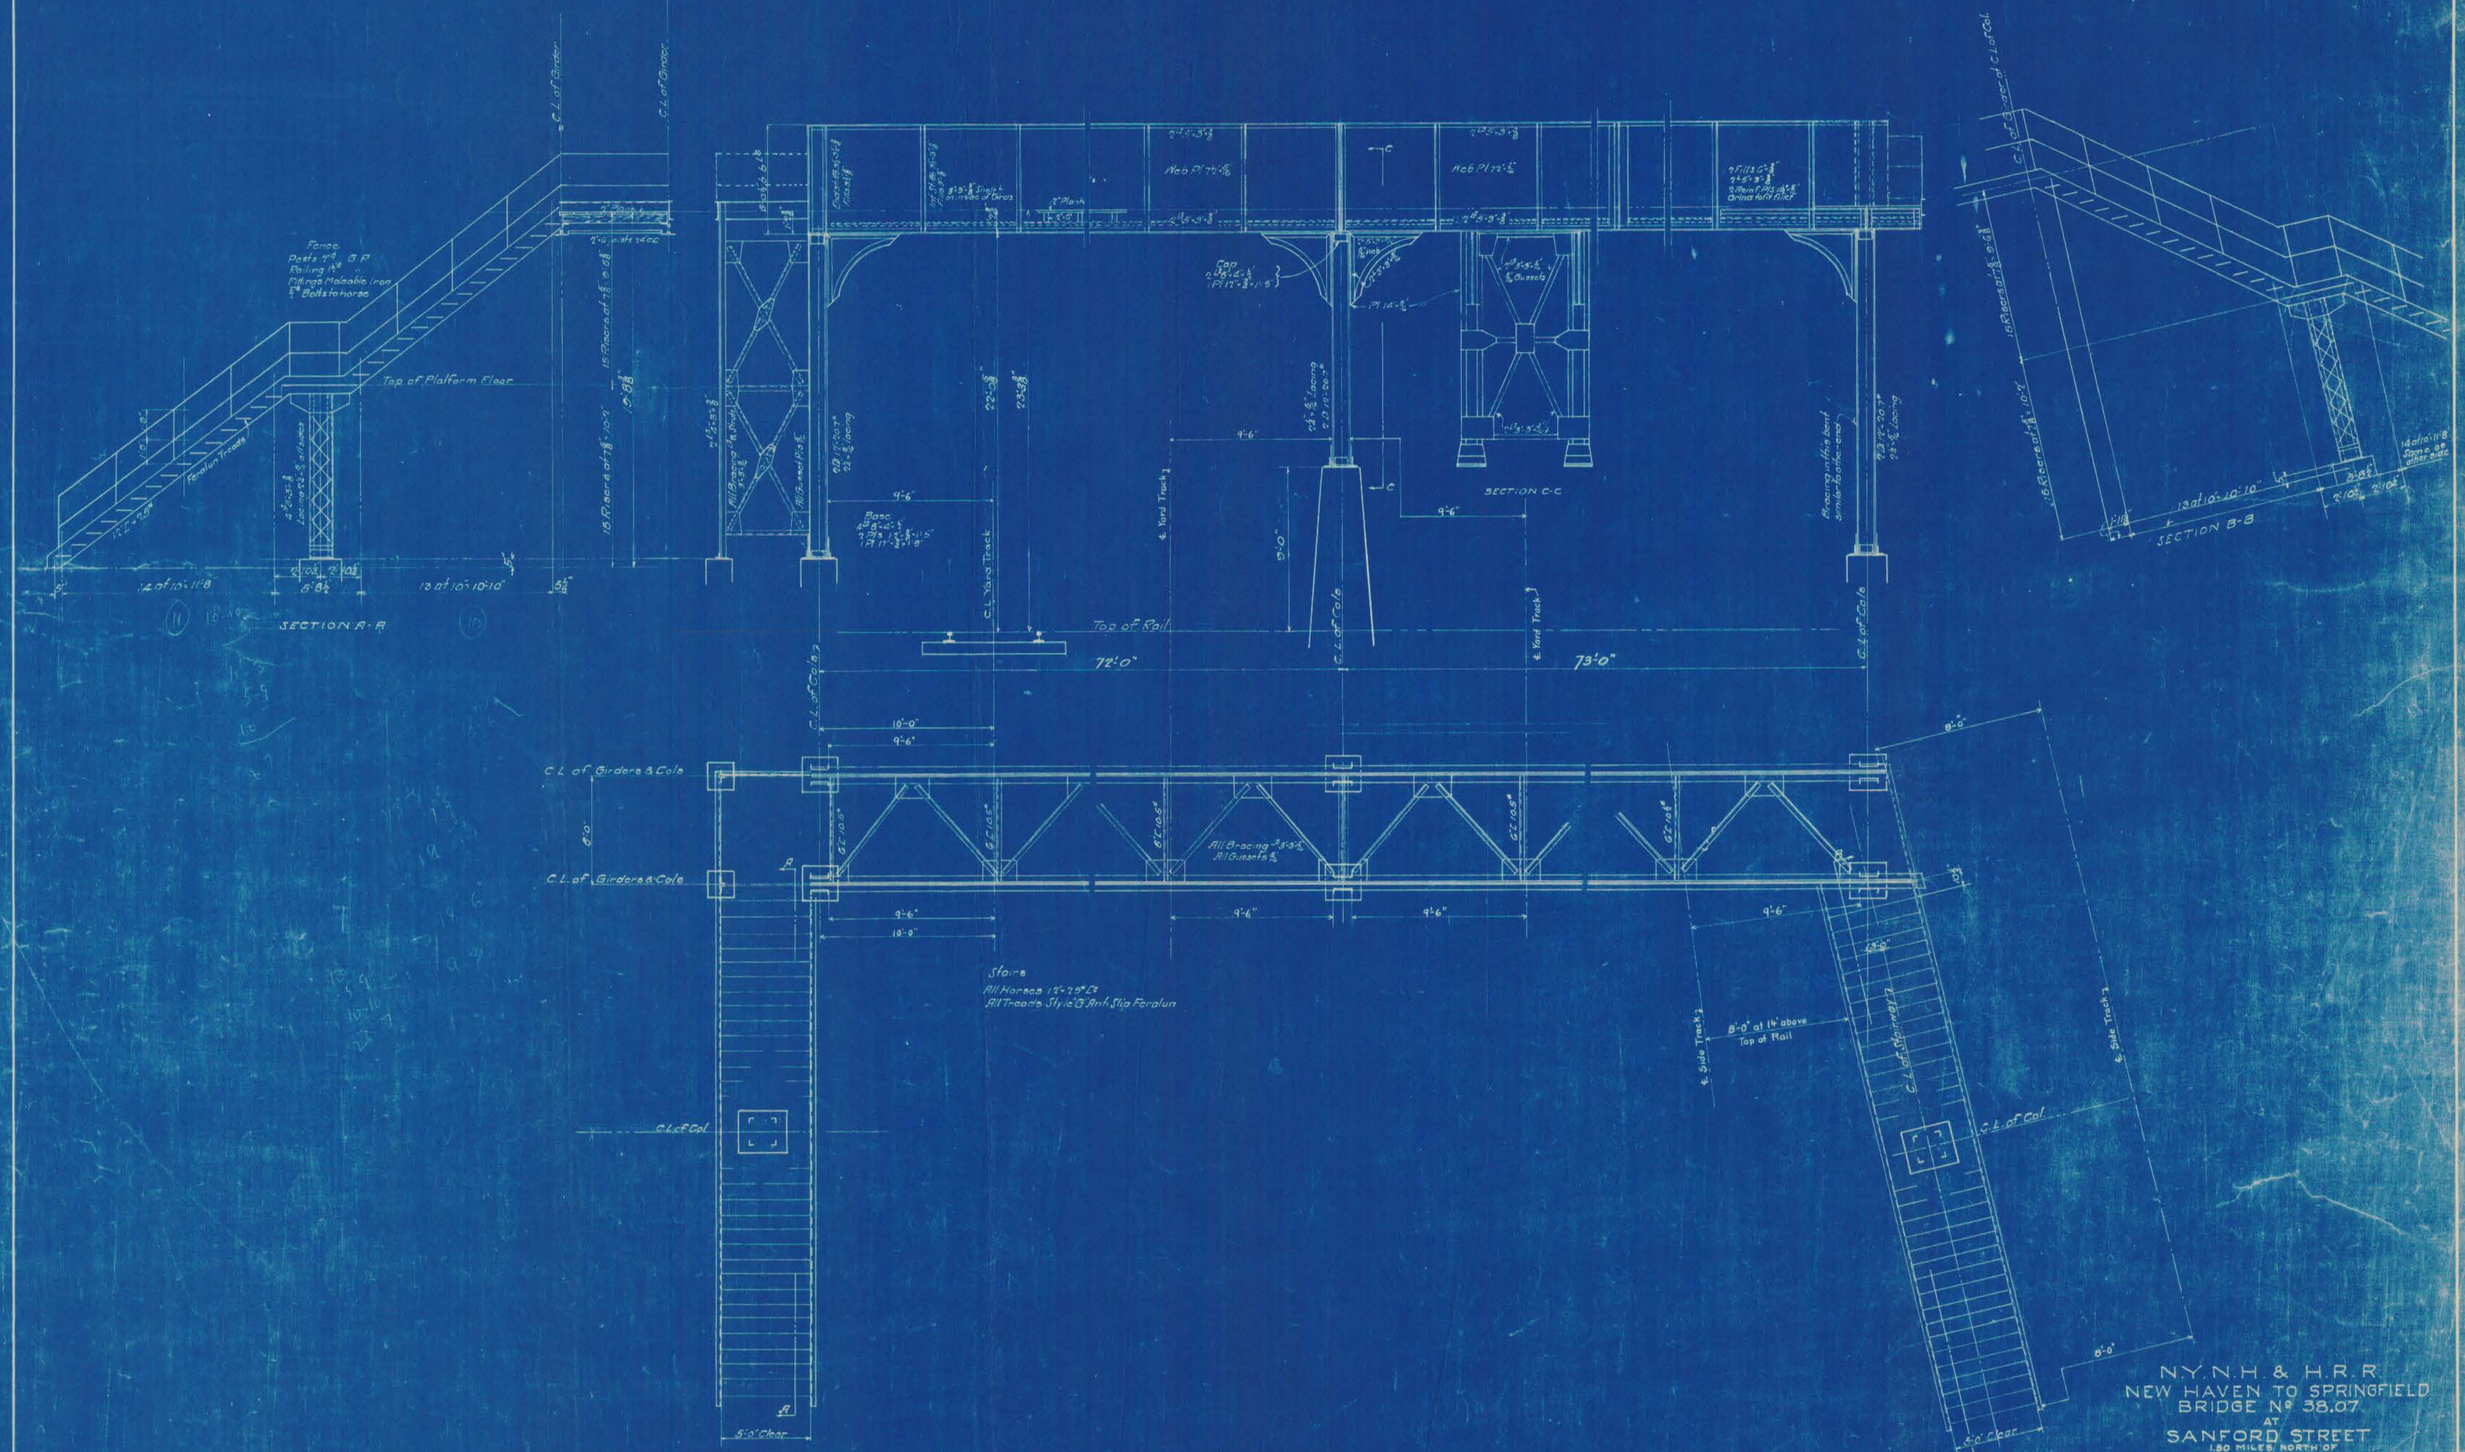
SECTION A-A
SECTION C-C
SECTION B-B
Top of Platform Floor
Top of Rail
72'-0"
73'-0"
C.L. Yard Track
C.L. of Girders & Cols
C.L. of Girders & Cole
C.L. of Col
Stairs
All Risers 7"x29" Ex
All Treads Style G Anti-Slip Feralun
8'-0" at 14' above Top of Rail
5'-0" Clear
N.Y.N.H. & H.R.R.
NEW HAVEN TO SPRINGFIELD
BRIDGE No 38.07
AT
SANFORD STREET
1.80 MILES NORTH OF
HARTFORD, STA. CONN.
SCALE 1/4"=1'-0"
SEPT. 1928
APPROVED
ENGINEER OF STRUCTURES
CHIEF ENGINEER
Sheet No 2 of 3 Sheets
OPERATING DIV. HARTFORD
MADE BY WCW
CHECKED BY