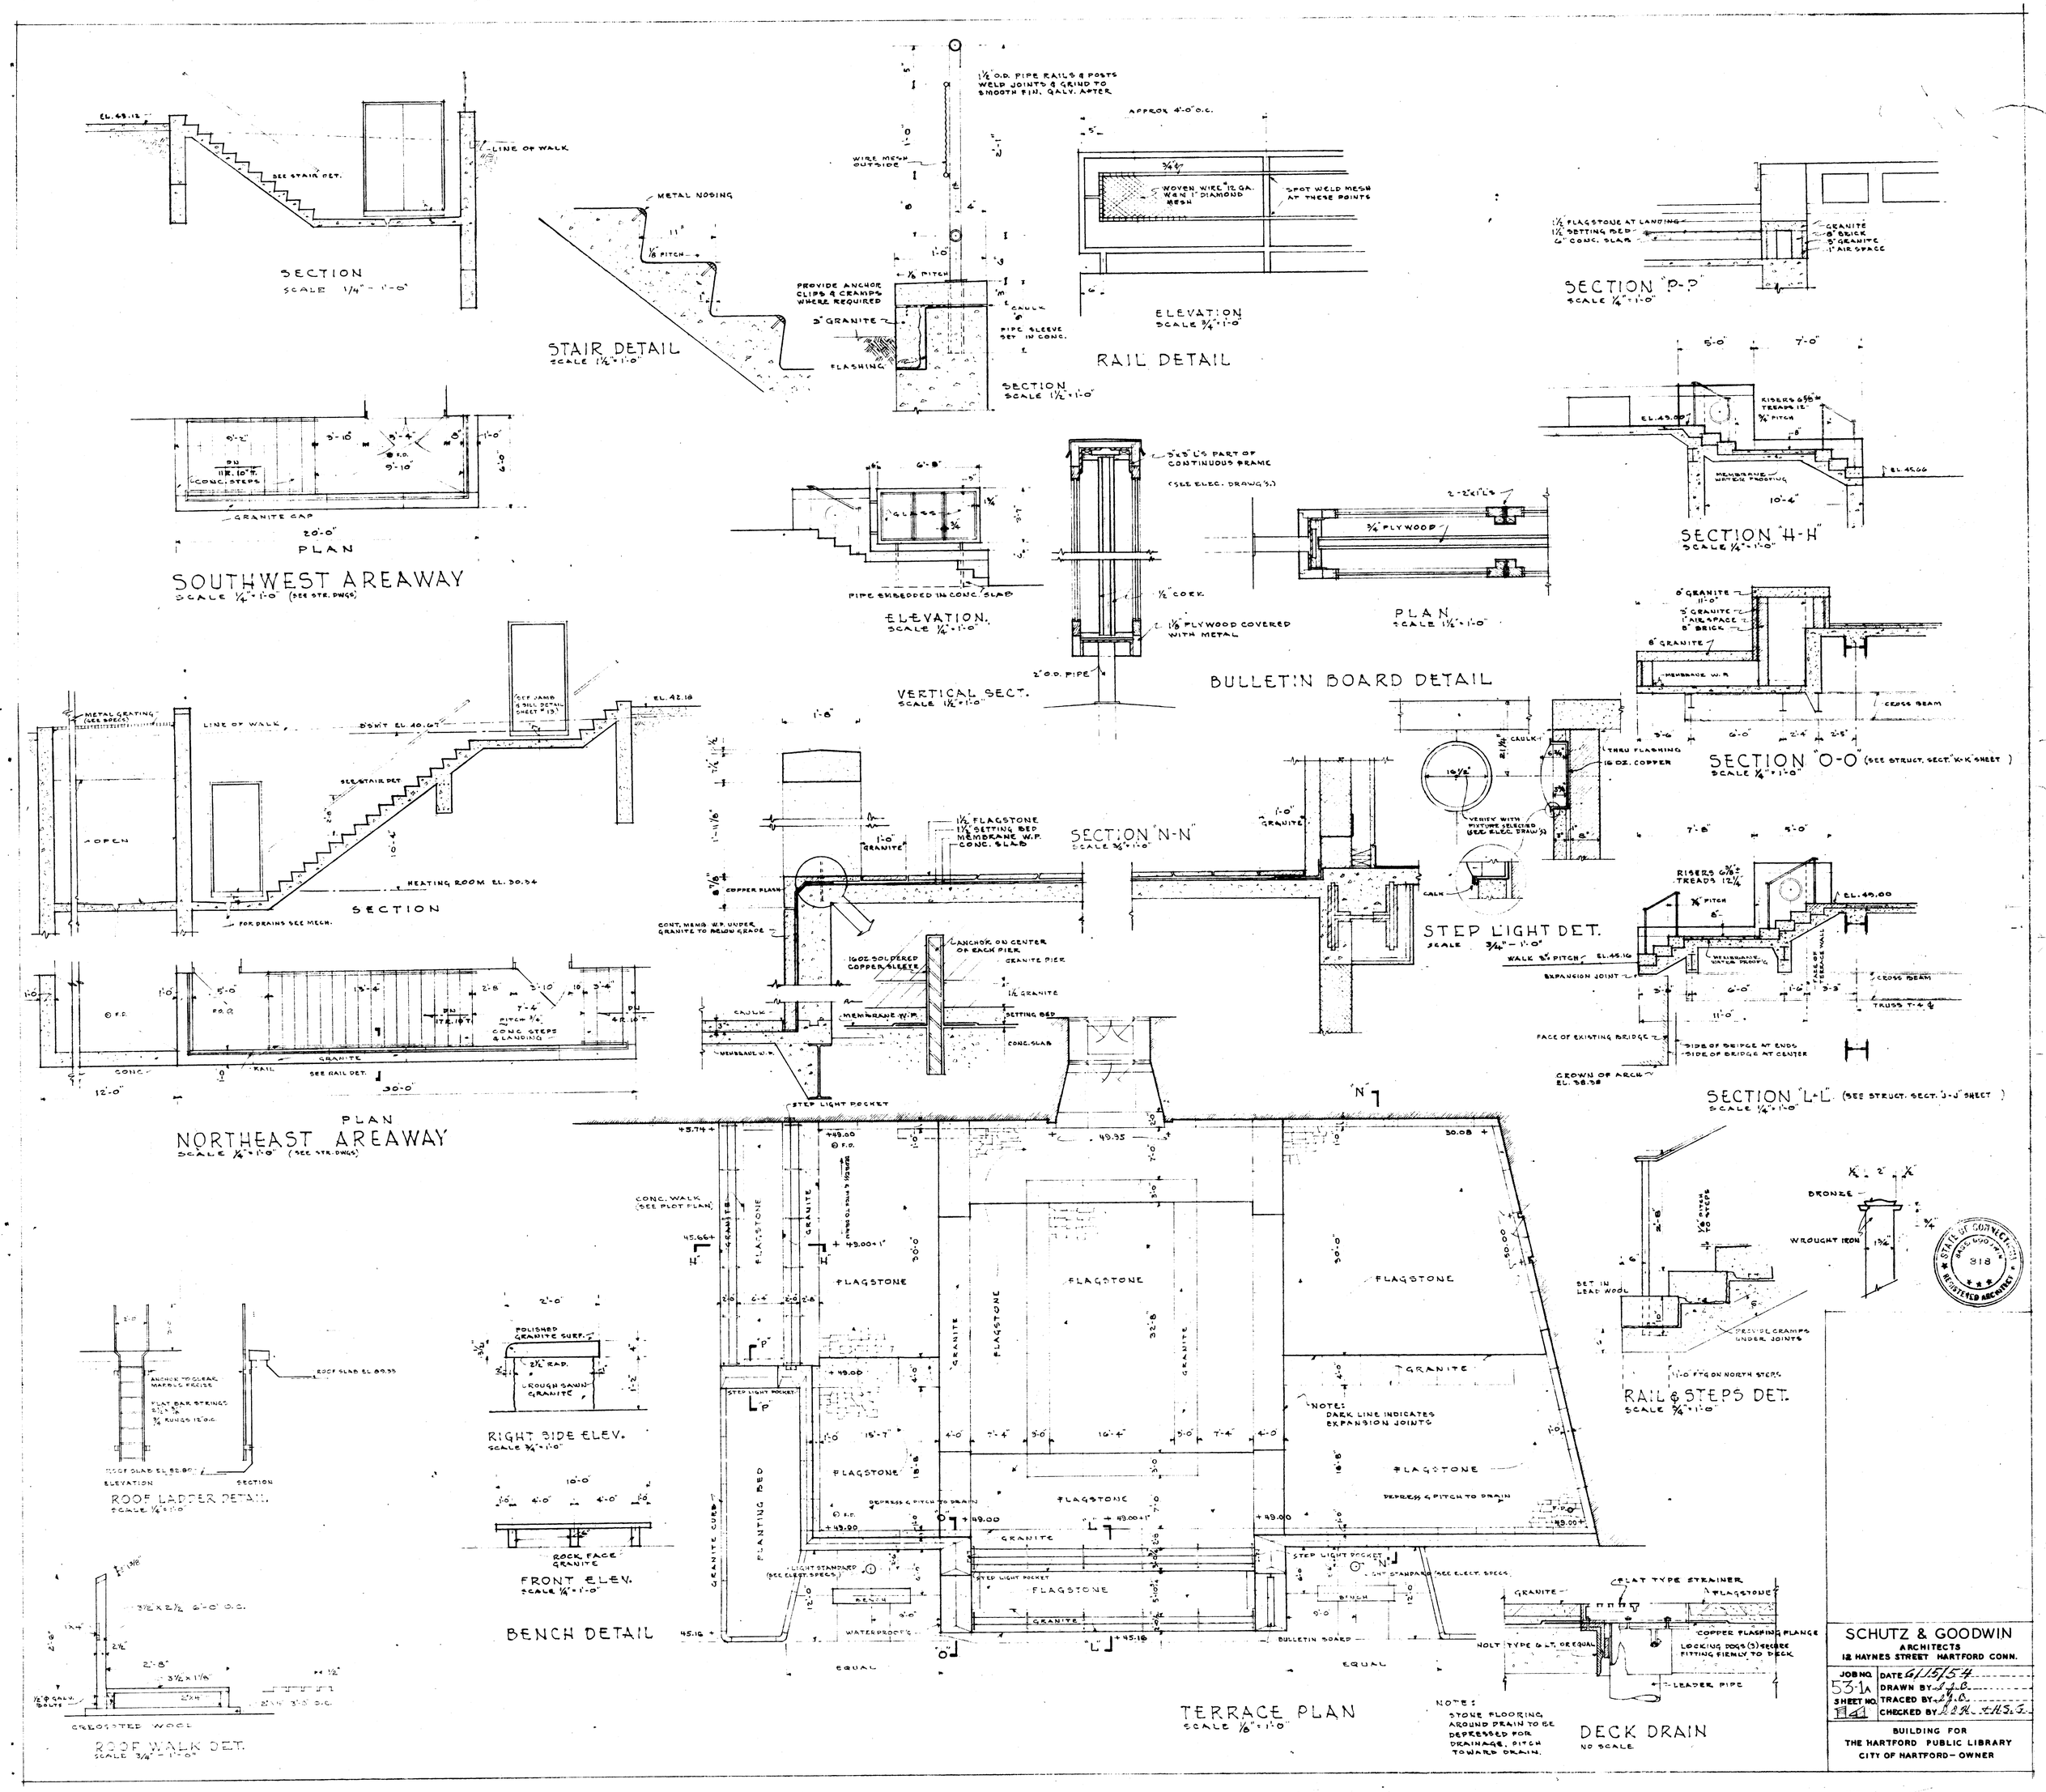
SECTION
SCALE 1/4" = 1'-0"
STAIR DETAIL
SCALE 1 1/2" = 1'-0"
SECTION
SCALE 1 1/2" = 1'-0"
ELEVATION
SCALE 3/4" = 1'-0"
RAIL DETAIL
SECTION "P-P"
SCALE 1/4" = 1'-0"
PLAN
SOUTHWEST AREAWAY
SCALE 1/4" = 1'-0" (SEE STR. DWGS)
ELEVATION.
SCALE 1/4" = 1'-0"
VERTICAL SECT.
SCALE 1 1/2" = 1'-0"
PLAN
SCALE 1 1/2" = 1'-0"
BULLETIN BOARD DETAIL
SECTION "H-H"
SCALE 1/4" = 1'-0"
SECTION "O-O" (SEE STRUCT. SECT. "K-K" SHEET)
SCALE 1/4" = 1'-0"
SECTION
PLAN
NORTHEAST AREAWAY
SCALE 1/4" = 1'-0" (SEE STR. DWGS)
SECTION "N-N"
SCALE 3/4" = 1'-0"
STEP LIGHT DET.
SCALE 3/4" = 1'-0"
SECTION "L-L" (SEE STRUCT. SECT. "J-J" SHEET)
SCALE 1/4" = 1'-0"
RAIL & STEPS DET.
SCALE 3/4" = 1'-0"
ROOF LADDER DETAIL
SCALE 1/4" = 1'-0"
RIGHT SIDE ELEV.
SCALE 3/4" = 1'-0"
FRONT ELEV.
SCALE 1/4" = 1'-0"
BENCH DETAIL
ROOF WALK DET.
SCALE 3/4" = 1'-0"
TERRACE PLAN
SCALE 1/8" = 1'-0"
NOTE:
DARK LINE INDICATES EXPANSION JOINTS
NOTE:
STONE FLOORING AROUND DRAIN TO BE DEPRESSED FOR DRAINAGE. PITCH TOWARD DRAIN.
DECK DRAIN
NO SCALE
STATE OF CONNECTICUT
318
REGISTERED ARCHITECT
SCHUTZ & GOODWIN
ARCHITECTS
12 HAYNES STREET HARTFORD CONN.
JOB NO. 53-1A
DATE 6/15/54
DRAWN BY
TRACED BY
CHECKED BY
SHEET NO. A-1
BUILDING FOR
THE HARTFORD PUBLIC LIBRARY
CITY OF HARTFORD – OWNER