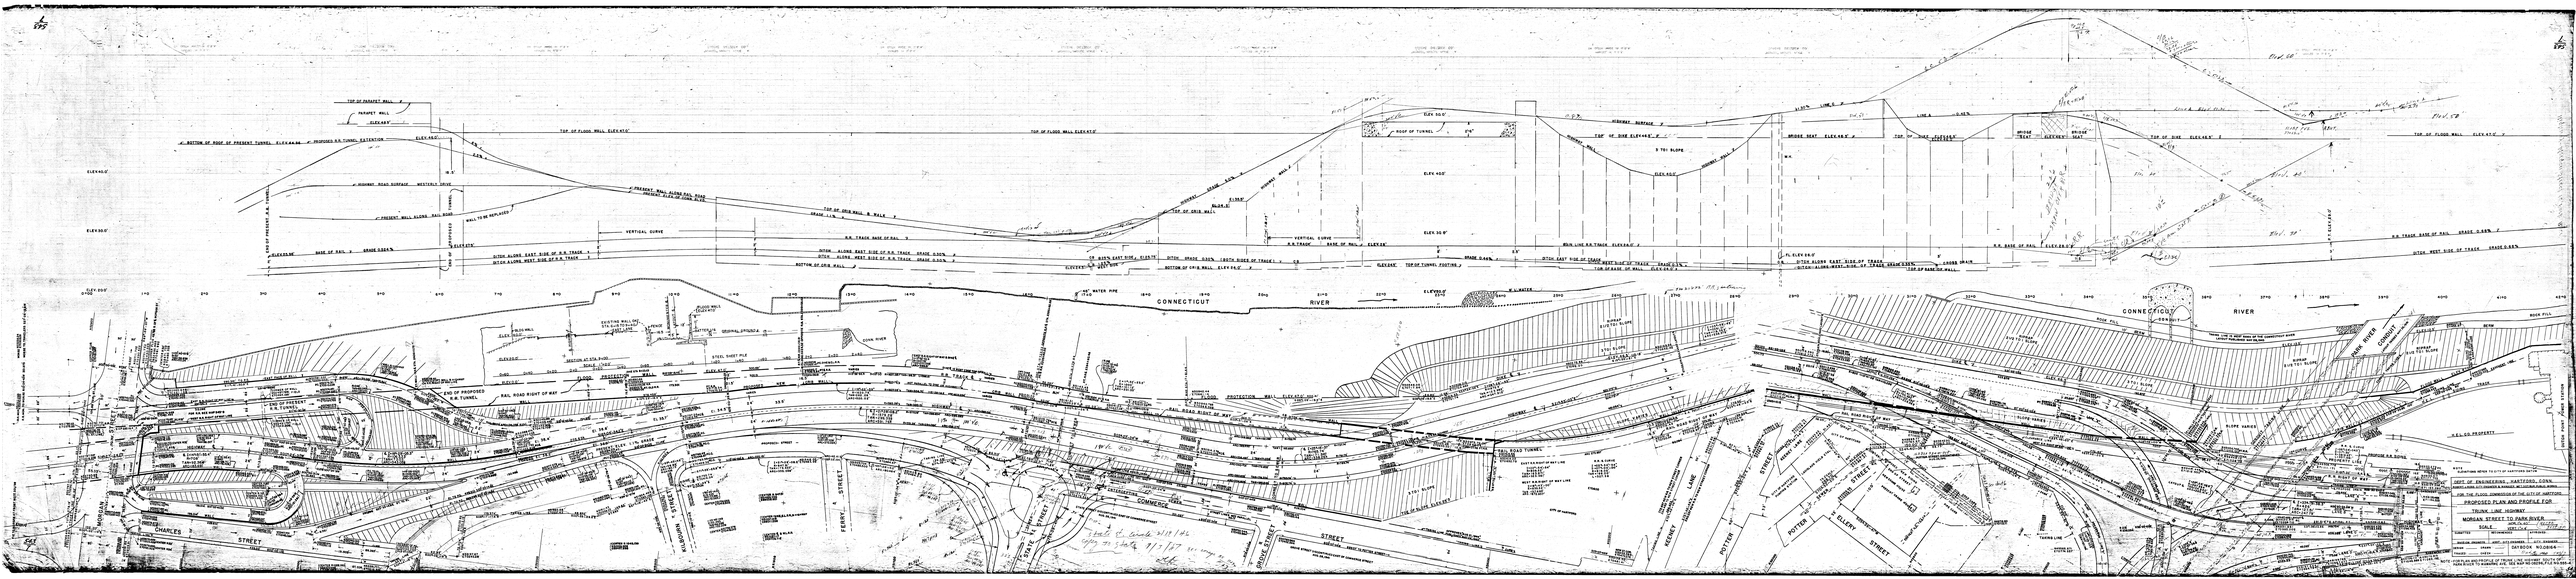
CONNECTICUT RIVER
CONNECTICUT RIVER
PARK RIVER
CHARLES STREET
FERRY STREET
GATE STREET
SOMERSET STREET
PRUDE STREET
FRENCH LANE
BUTTER STREET
ELLERY STREET
PROPOSED PLAN AND PROFILE FOR
TRUNK LINE HIGHWAY
MORGAN STREET TO PARK RIVER
DEPT. OF ENGINEERING - HARTFORD, CONN.
FOR THE FLOOD COMMISSION OF THE CITY OF HARTFORD
DATEBOOK NO. 2064