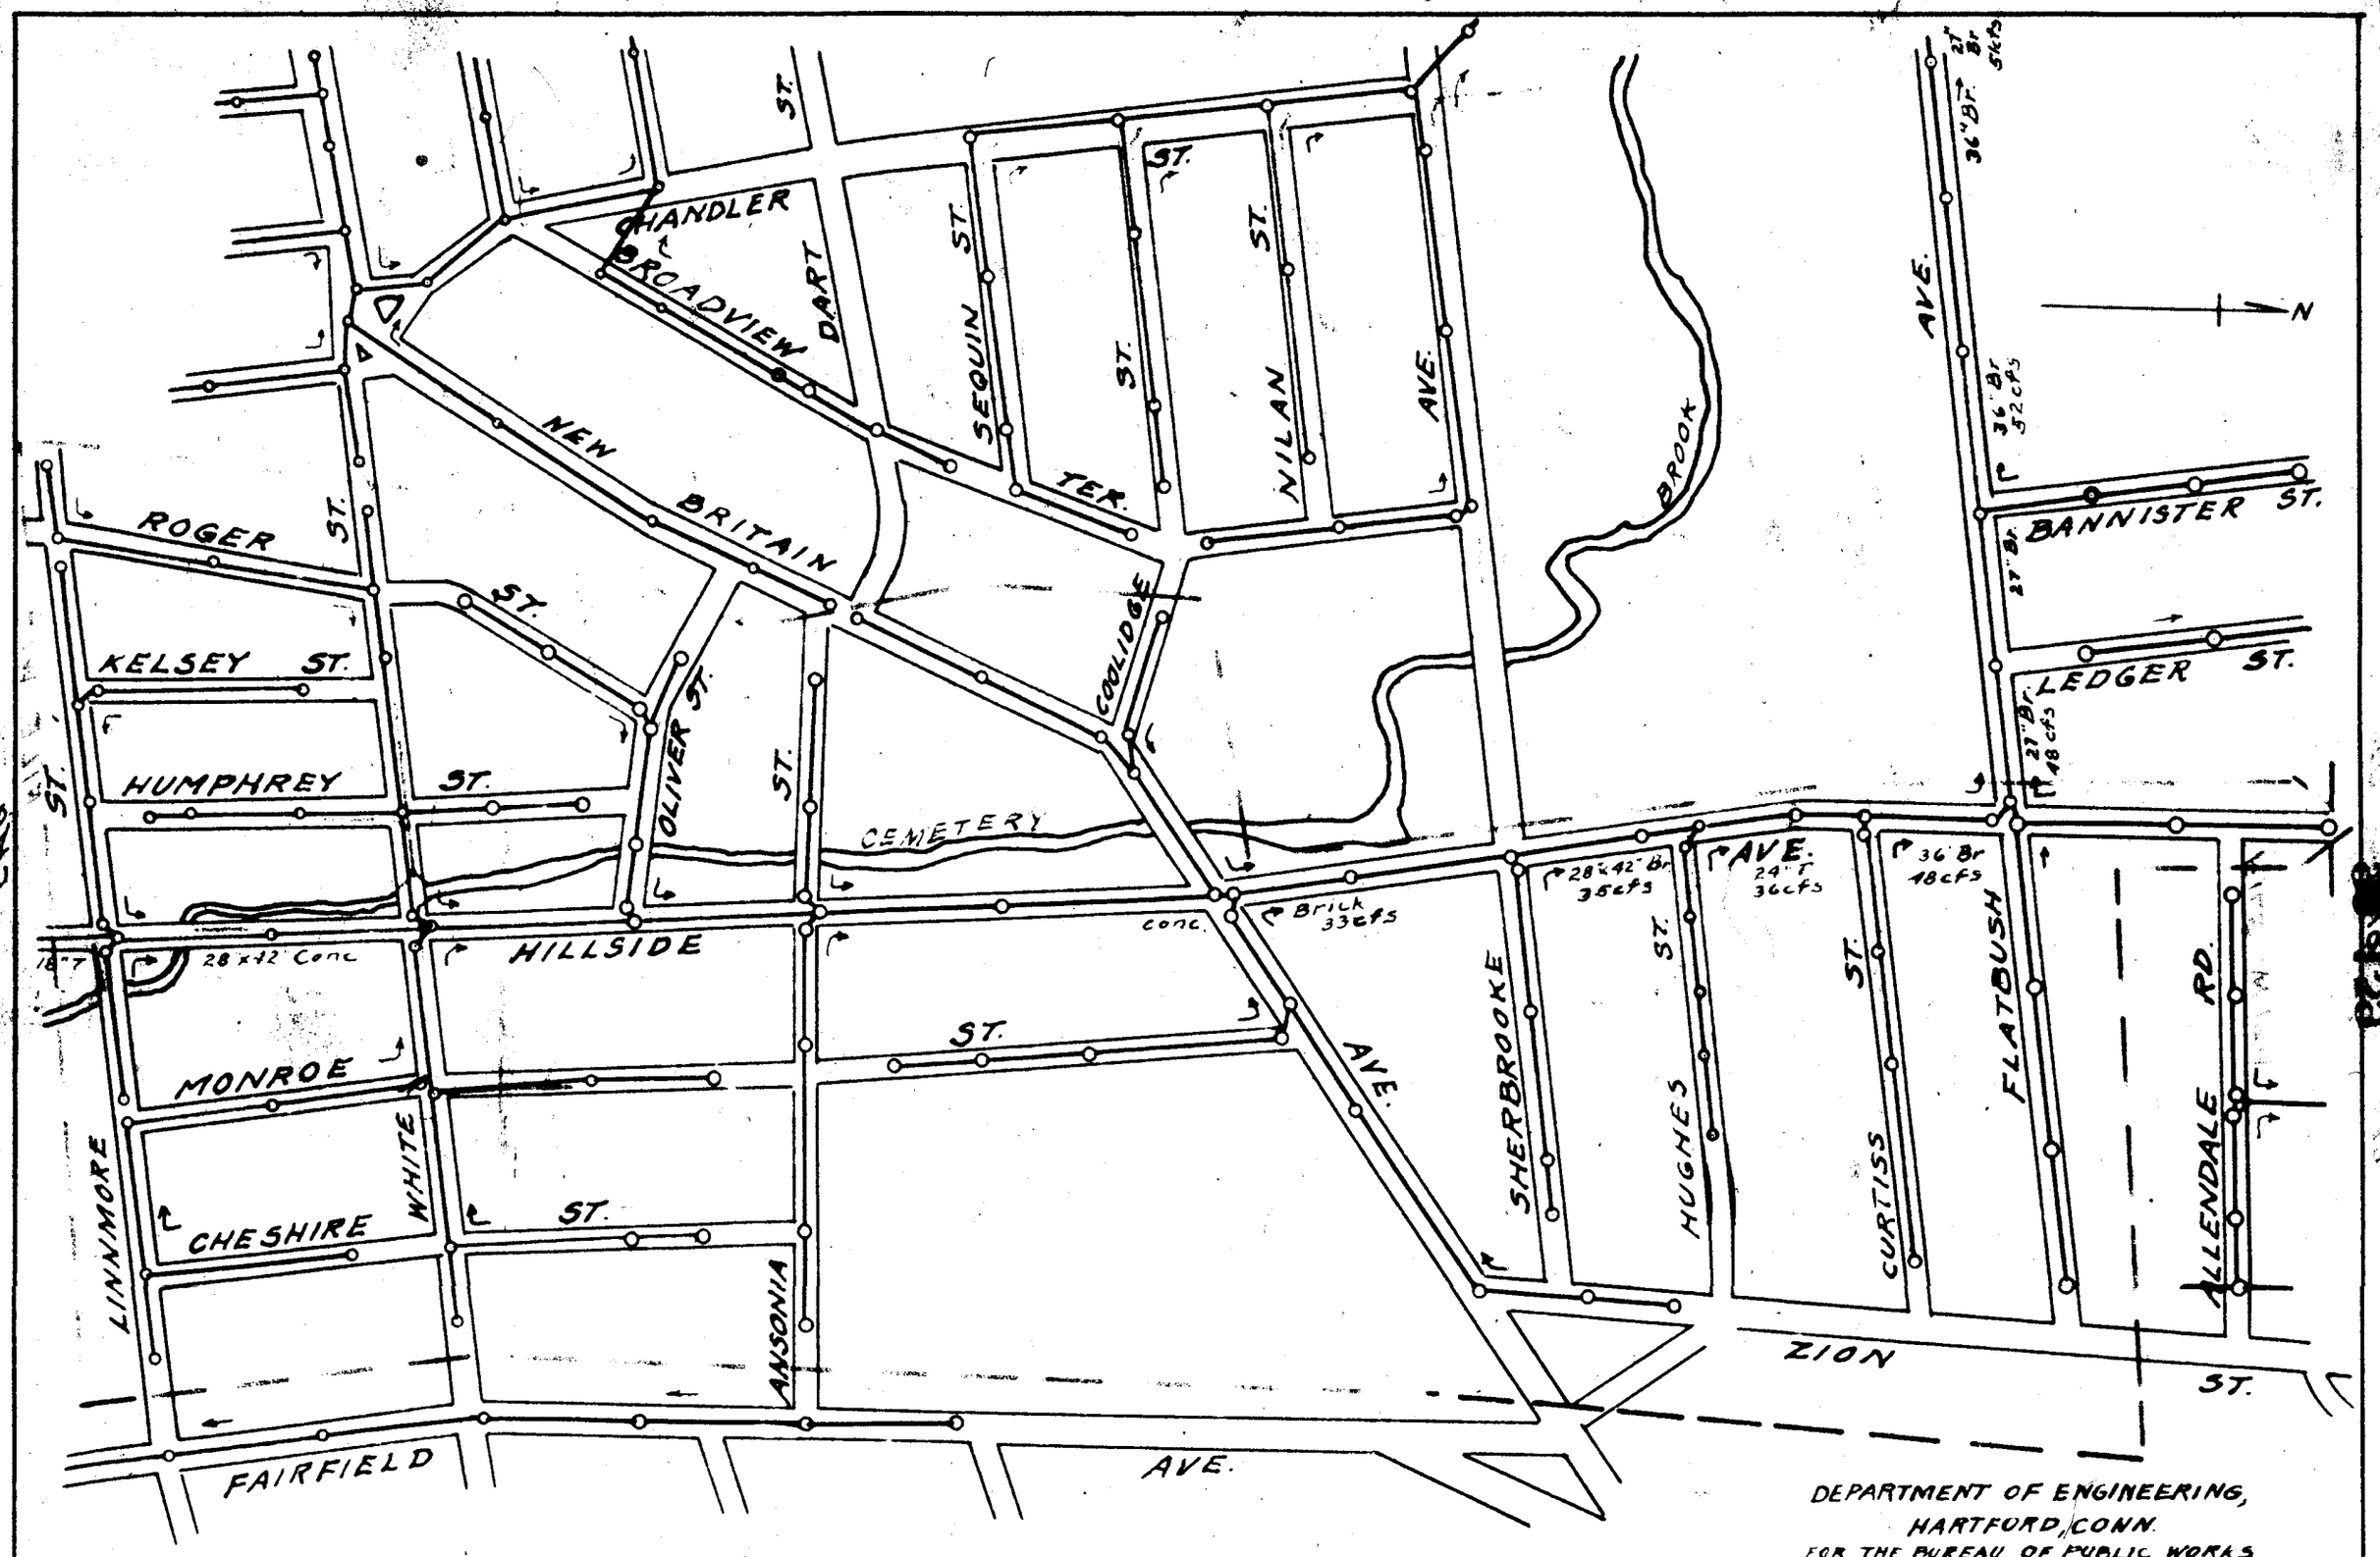

DEPARTMENT OF ENGINEERING,
HARTFORD, CONN.
FOR THE BUREAU OF PUBLIC WORKS
METROPOLITAN DISTRICT

STUDY PLAN - FLOODING COMPLAINT

AUGUST 1946 SCALE:- 1" = 400'

Daybook No. 08669.

W.G.D.