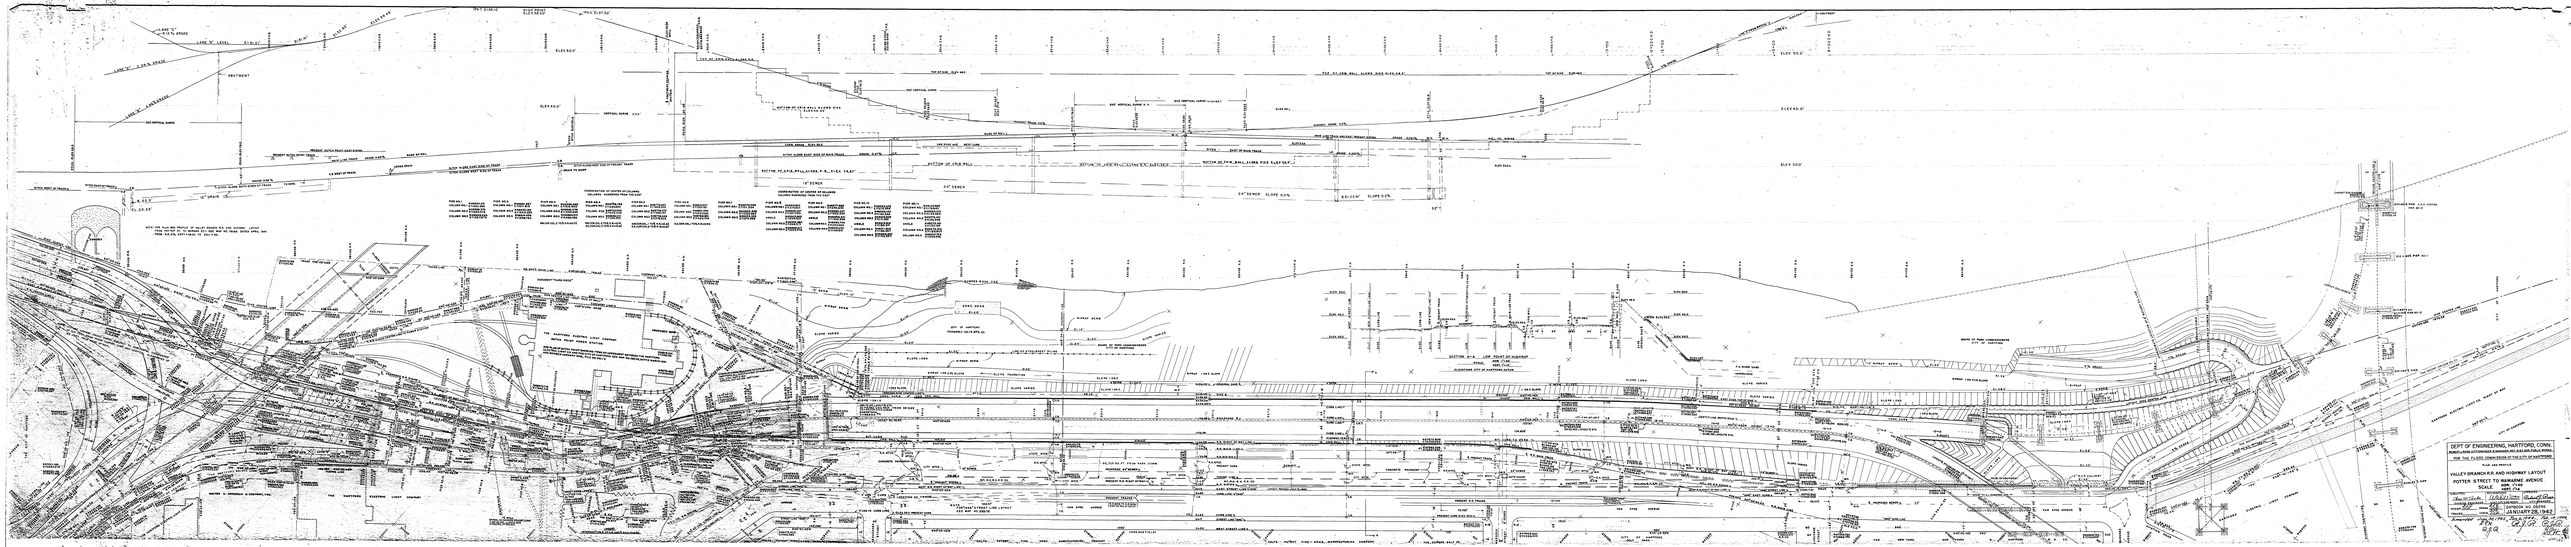
DEPT OF ENGINEERING, HARTFORD, CONN.
PLAN AND PROFILE
VALLEY BRANCH R.R. AND HIGHWAY LAYOUT
POTTER STREET TO WAWARME AVENUE
SCALE 1" = 40'
DATE 1" = 10'
JANUARY 28, 1942