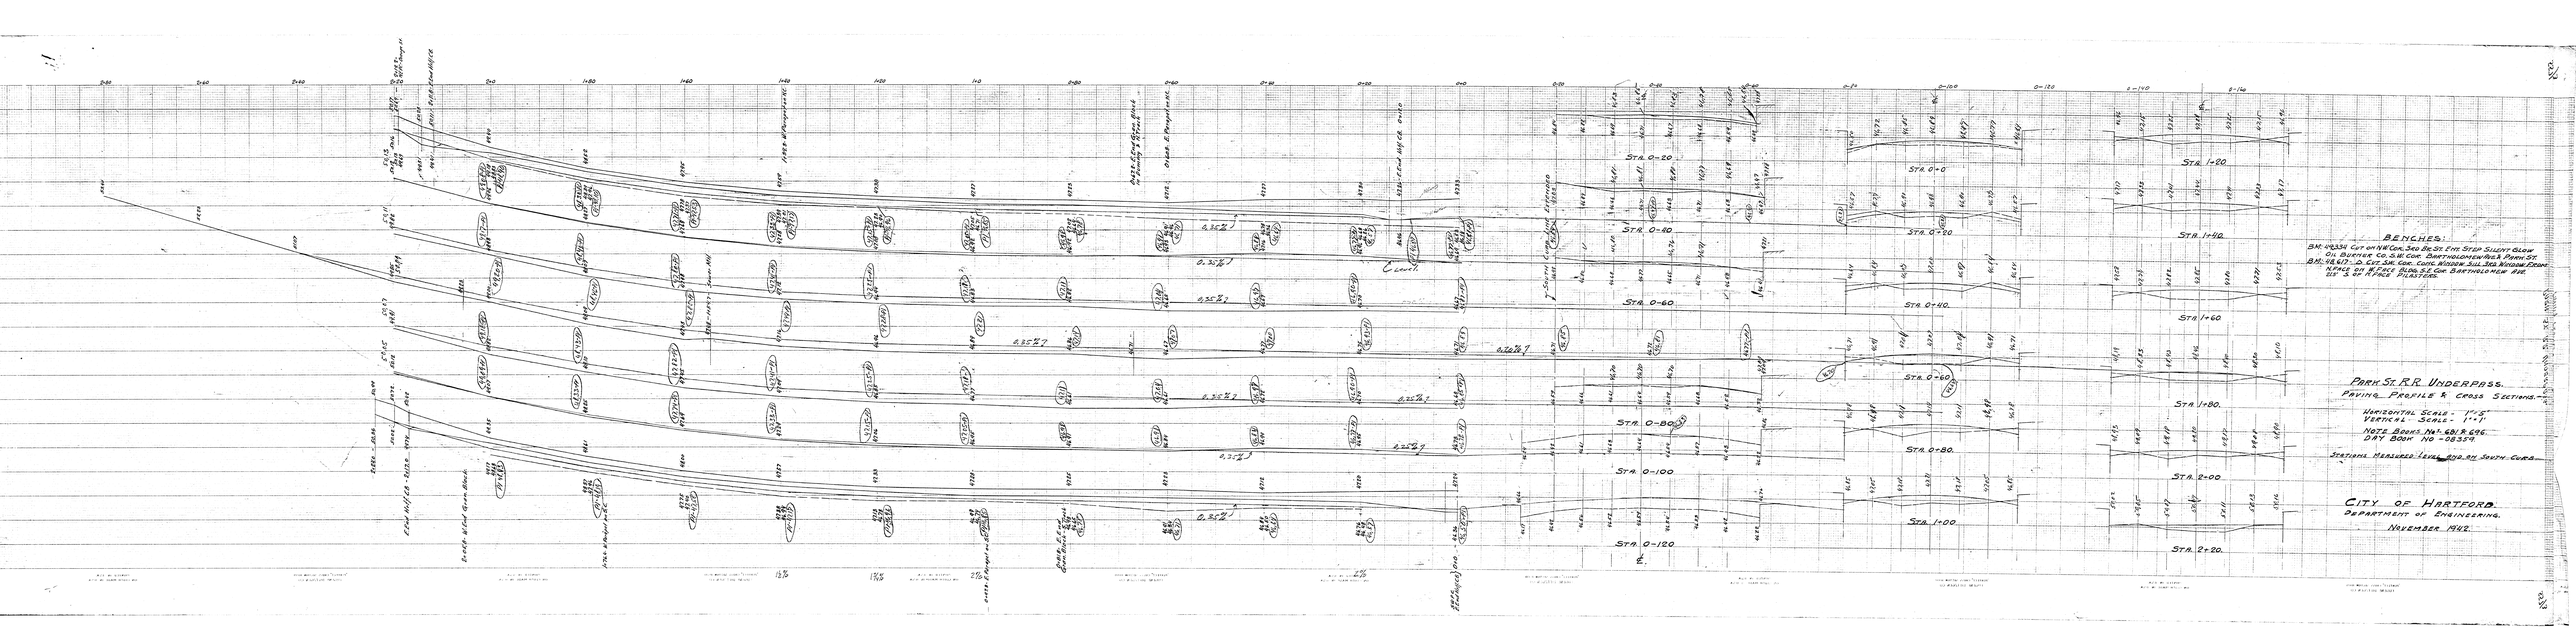
BENCHES:
B.M. 08334 Cut on N.W. Cor. Bas. Sta. 5th Step Silent Glow Oil Burner Co. S.W. Cor. Bartholomew & Park St.
B.M. 18.617 ± Cut S.W. Cor. Conc. Block Sill Sta. Window Front Place on N. Face Bldg. S.E. Cor. Bartholomew & S. of N. Face Pilasters.
PARK ST. R.R. UNDERPASS.
PAVING PROFILE & CROSS SECTIONS.
HORIZONTAL SCALE - 1"=5'
VERTICAL SCALE - 1"=1'
NOTE BOOKS NO. 681 & 696.
DAY BOOK NO. 08334.
STATIONS MEASURED LEVEL 100 ON SOUTH CURB.
CITY OF HARTFORD.
DEPARTMENT OF ENGINEERING.
NOVEMBER 1942.
STA. 0-20
STA. 0-40
STA. 0-60
STA. 0-80
STA. 0-100
STA. 0-120
STA. 0+0
STA. 0+20
STA. 0+40
STA. 0+60
STA. 0+80
STA. 1+00
STA. 1+20
STA. 1+40
STA. 1+60
STA. 1+80
STA. 2+00
STA. 2+20
Curb
South Curb Line Extended
0.25%
0.32%