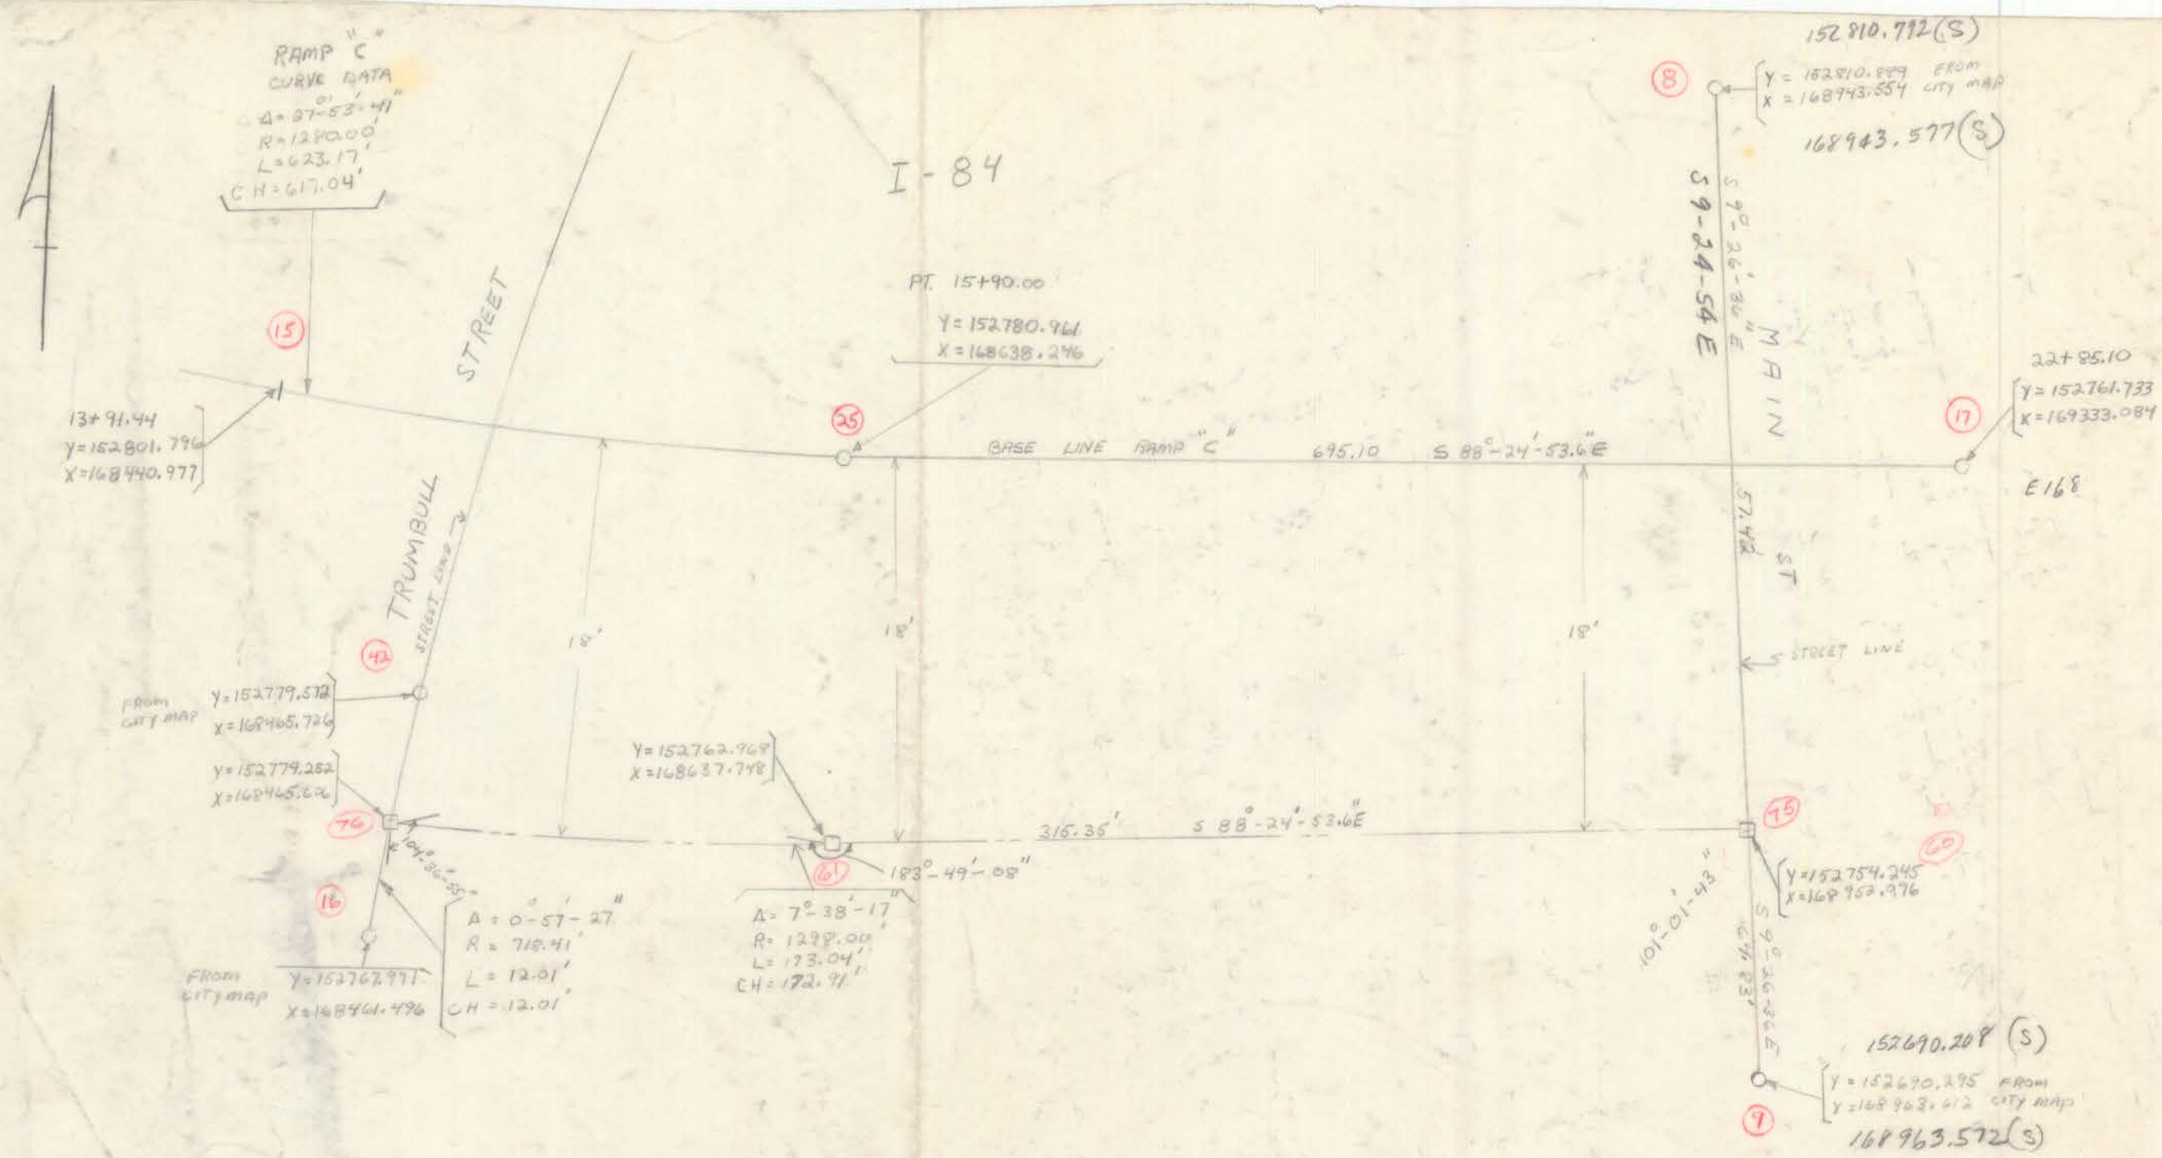

HARTFORD

RELEASE TO CITY FROM STATE OF CONN. BETWEEN TRUMBULL ST. & MAIN ST. ALONG THE SOUTHERLY SIDE OF I-84
NORTHERLY SIDE CHAPEL ST. SOUTH
SKETCH NOT TO SCALE.
COMPUTED BY D.O.T. STATE OF CONN. DIST #1
FEB. 8, 1977
STREET LINE COORDINATES AND DATA FROM CITY OF HTFD
BASE LINE COORDINATES AND CURVE DATA FROM STATE
CONSTRUCTION PROJECT NO. 63-136 SH.S 9 & 10

Horizontal control