


## PAVEMENT MARKINGS
## CENTERLINE AND SHOULDER LINE

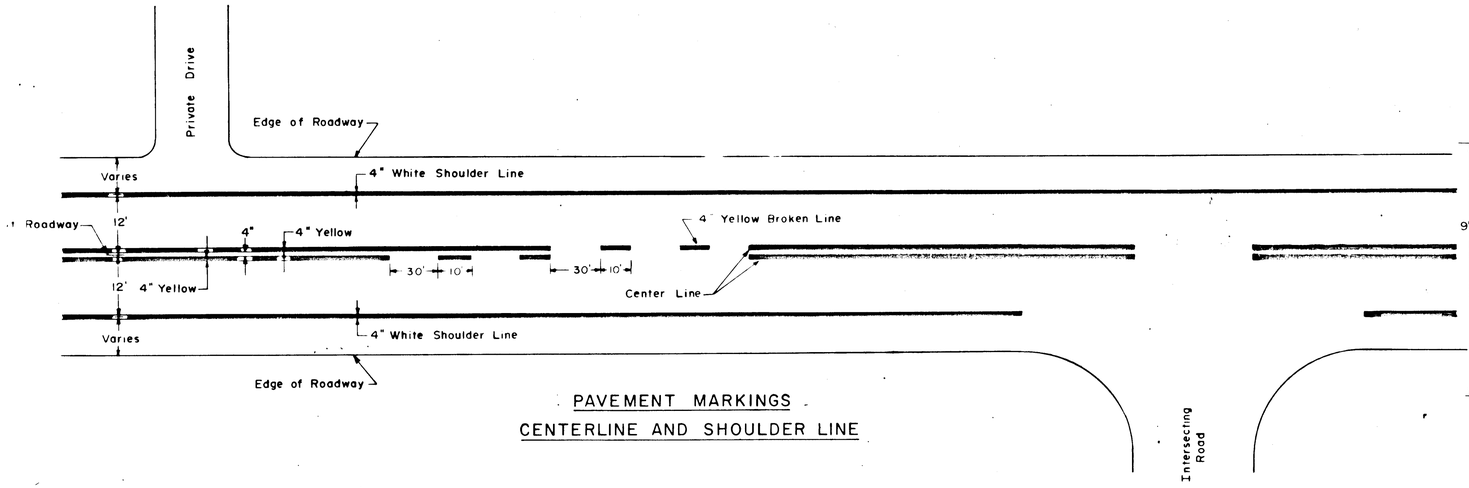


12.5 S.F.




REFER TO ADJACENT VIEWS FOR DIMENSIONING

27.0 S.F.

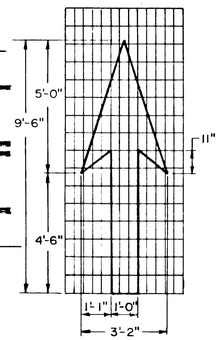


15.5 S.F.
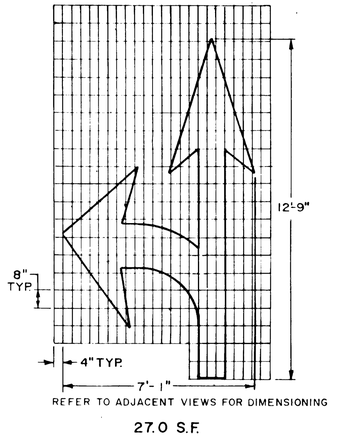
## PAVEMENT ARROW DETAILS
( WHITE )
(ARROWS TO BE CENTERED IN TRAVEL LANE)

27.0 S.F.
LEFT & RIGHT ARROW COMBO.

38.5 S.F.
3 WAY ARROW COMBO.

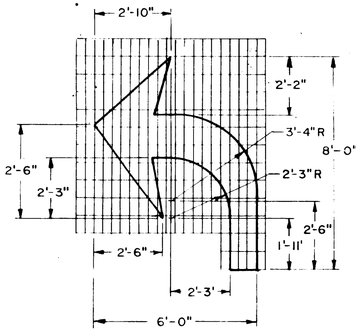


NOTES

1. Stop Bars to be 12" unless otherwise noted on Plans.
2. Stop Bars to be painted a minimum of 5' in advance of nearest edge of Crosswalk.
3. In absence of Marked Crosswalk the Stop Bar shall be placed at the Desired Stopping Point, in no case more than 30' or less than 5' from the nearest edge of the intersection roadway and 90° to centerline of roadway.
4. The Stop Bar shall ordinarily be placed in line with the Stop Sign. However, if the Stop Sign cannot be located exactly where vehicles are expected to stop, the Stop Bar should be placed at the Stopping Point.

Stop bars (and centerline, when side street widths are 16' or more) to be painted on side streets within limits of Construction, unless otherwise indicated, or as directed by the Engineer

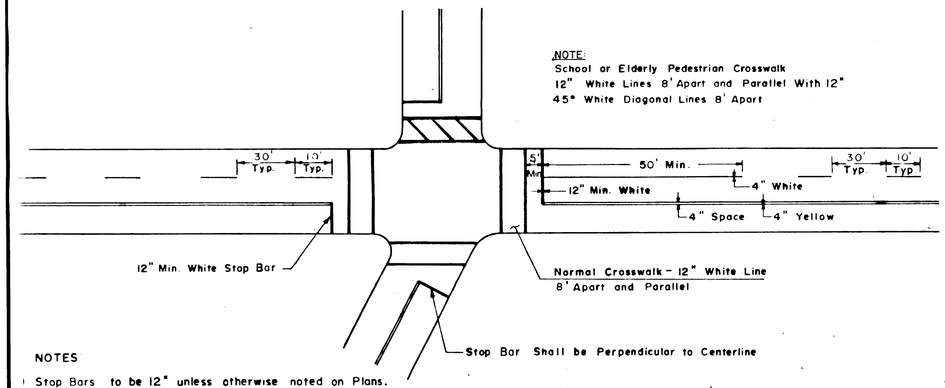


(PIGGY BACK STYLE) (SIDE BY SIDE STYLE)

## PARKING STALLS FOR HANDICAPPED




## STANDARD PARKING STALL

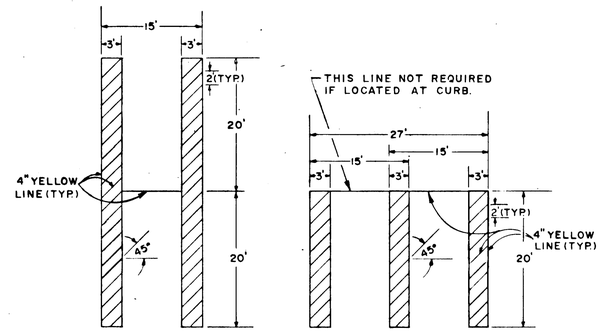


25 S. F.

## PAVEMENT LEGEND DETAILS
(WHITE)

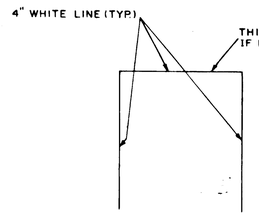


## PAVEMENT MARKINGS AT RAILROAD GRADE CROSSINGS
(WHITE)

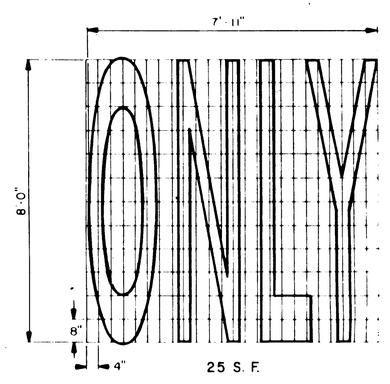


67.5 S.F.

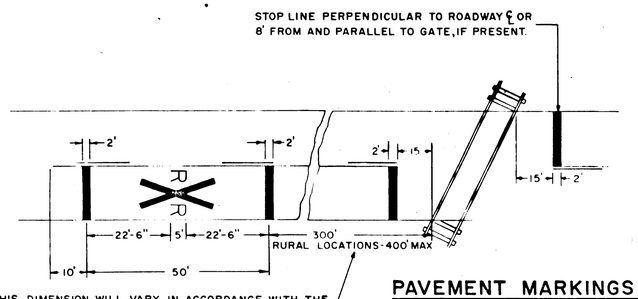


54.3 S.F.

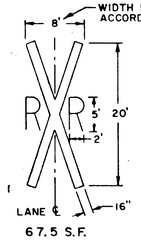


6.6 S.F.

DIMENSIONS SHALL BE ESSENTIALLY AS INDICATED. MAY VARY WITH ENGINEER'S APPROVAL

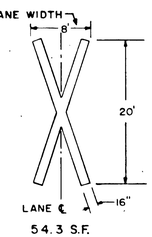NOTES:
1. FOR PAVEMENT MARKINGS ON A CLIMBING LANE SEE DETAIL (H) ON THE DETAIL SHEET ENTITLED "TYPICAL PAVEMENT MARKINGS FOR DIVIDED HIGHWAYS."
2. SQUARE FOOTAGE INDICATED IS APPROXIMATE.

| NO. | DATE | DESCRIPTION |
|---|---|---|
| | | REVISIONS |

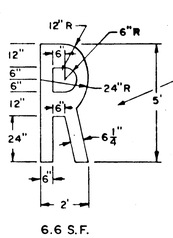SUPV. ARW
DESIGN MDH/AEC
DRAWN CY/KHT/EPF
CHECKED JAC
DATE 5/6/85

GRAPHIC SCALES
AS NOTED

ROADWAY RECONSTRUCTION
HARTFORD, CONNECTICUT

STATE OF CONNECTICUT · ALAN R. WEGMAN · REG. NO. 10608 · REGISTERED PROFESSIONAL ENGINEER

Hayden | Wegman
Consulting Engineers
NEW YORK • BOSTON • BUFFALO
WEST HARTFORD • ATLANTA • MEMPHIS

CITY OF HARTFORD, CONNECTICUT
DEPARTMENT OF PUBLIC WORKS
BUREAU OF ENGINEERING SERVICES

DRAWN
CHECKED
SCALE
DAYBOOK NO. 010947
DATE

# TYPICAL PAVEMENT MARKINGS

Contract No. E85-28 Job No.- 845304 I-2

573/1