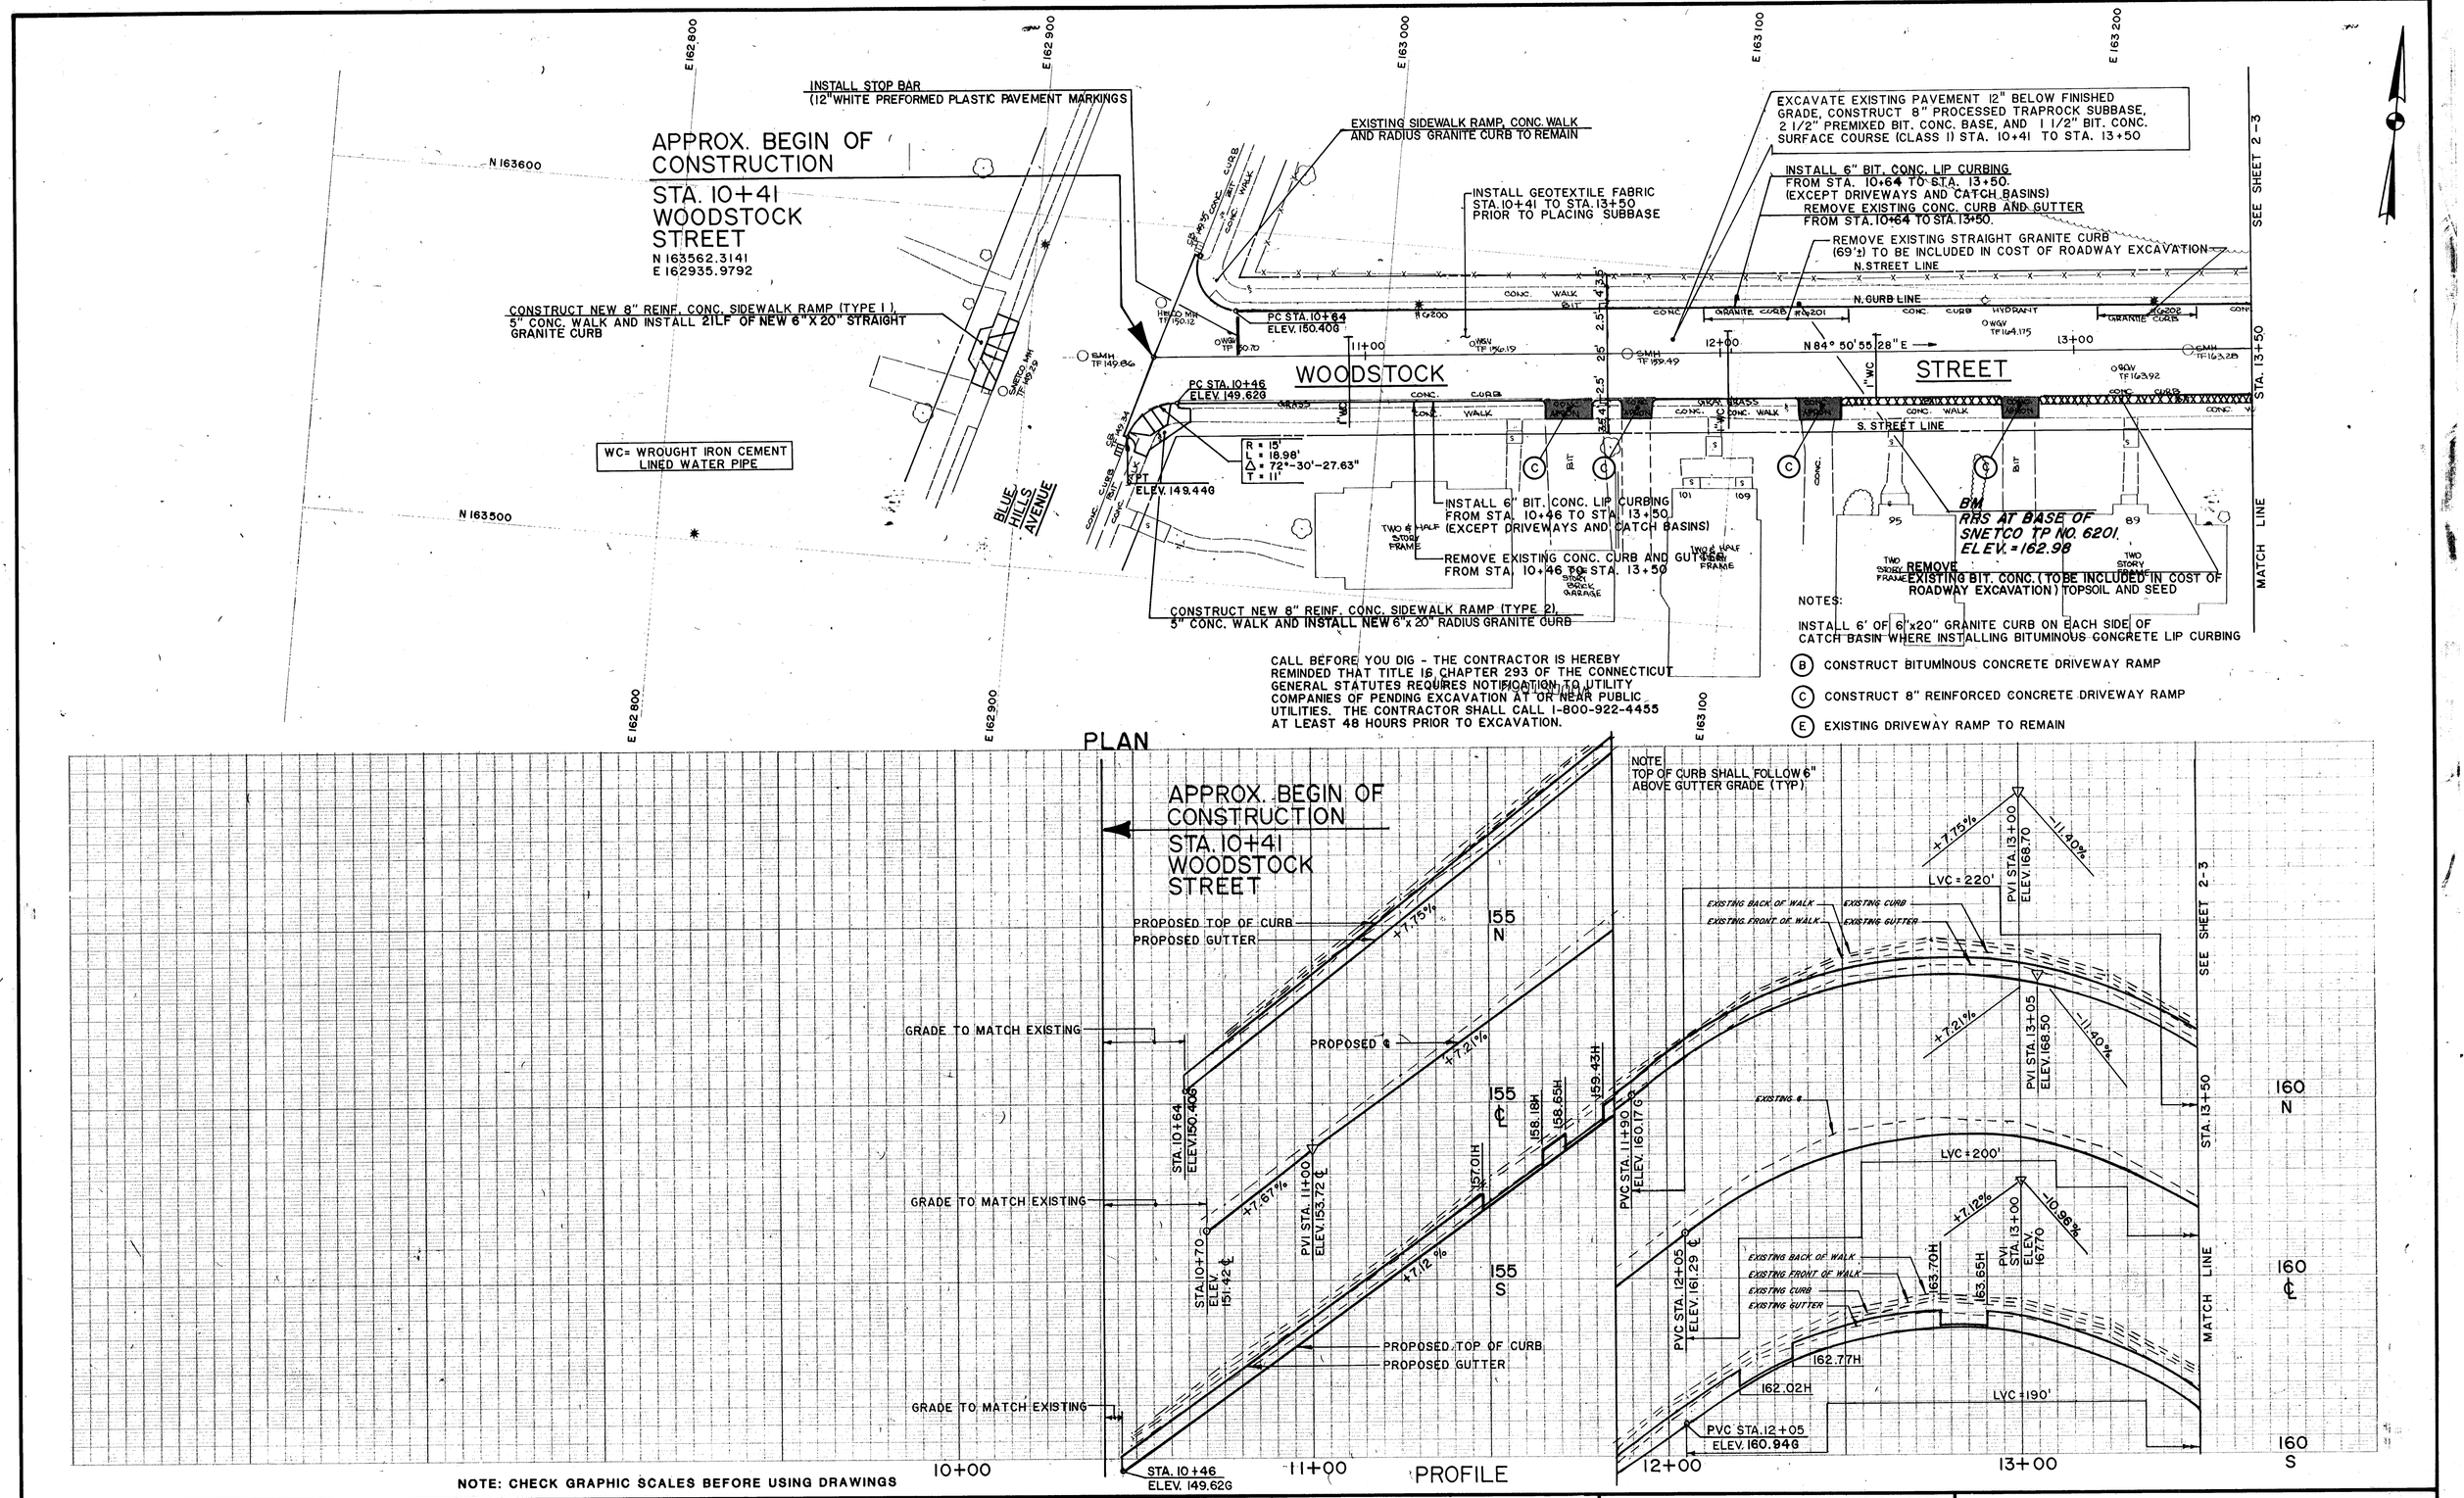


NOTE: CHECK GRAPHIC SCALES BEFORE USING DRAWINGS

| NO. | DATE | DESCRIPTION |
|---|---|---|
| | | |

REVISIONS

| | |
|---|---|
| SUPV. | ARW |
| DESIGN | AC/DH |
| DRAWN | EPF |
| CHECKED | JAC |
| DATE | 6-25-85 |

GRAPHIC SCALES
HORIZ. 1" = 20'
VERT. 1" = 2'

ROADWAY RECONSTRUCTION
HARTFORD, CONNECTICUT

STATE OF CONNECTICUT — JAMES R. WENGER — NO. 10606 — REGISTERED PROFESSIONAL ENGINEER

Hayden | Wegman
Consulting Engineers
WEST HARTFORD
NEW YORK • BOSTON • BUFFALO
ATLANTA • MEMPHIS

CITY OF HARTFORD, CONNECTICUT
DEPARTMENT OF PUBLIC WORKS
BUREAU OF ENGINEERING SERVICES

DRAWN ____ CHECKED ____ SCALE ____ DAYBOOK NO 010956 DATE ____

WOODSTOCK STREET
STA. 10+41 TO STA. 13+50

PLAN AND PROFILE
Contract E85-34 Job No.- 845304
SHEET 1 OF 3