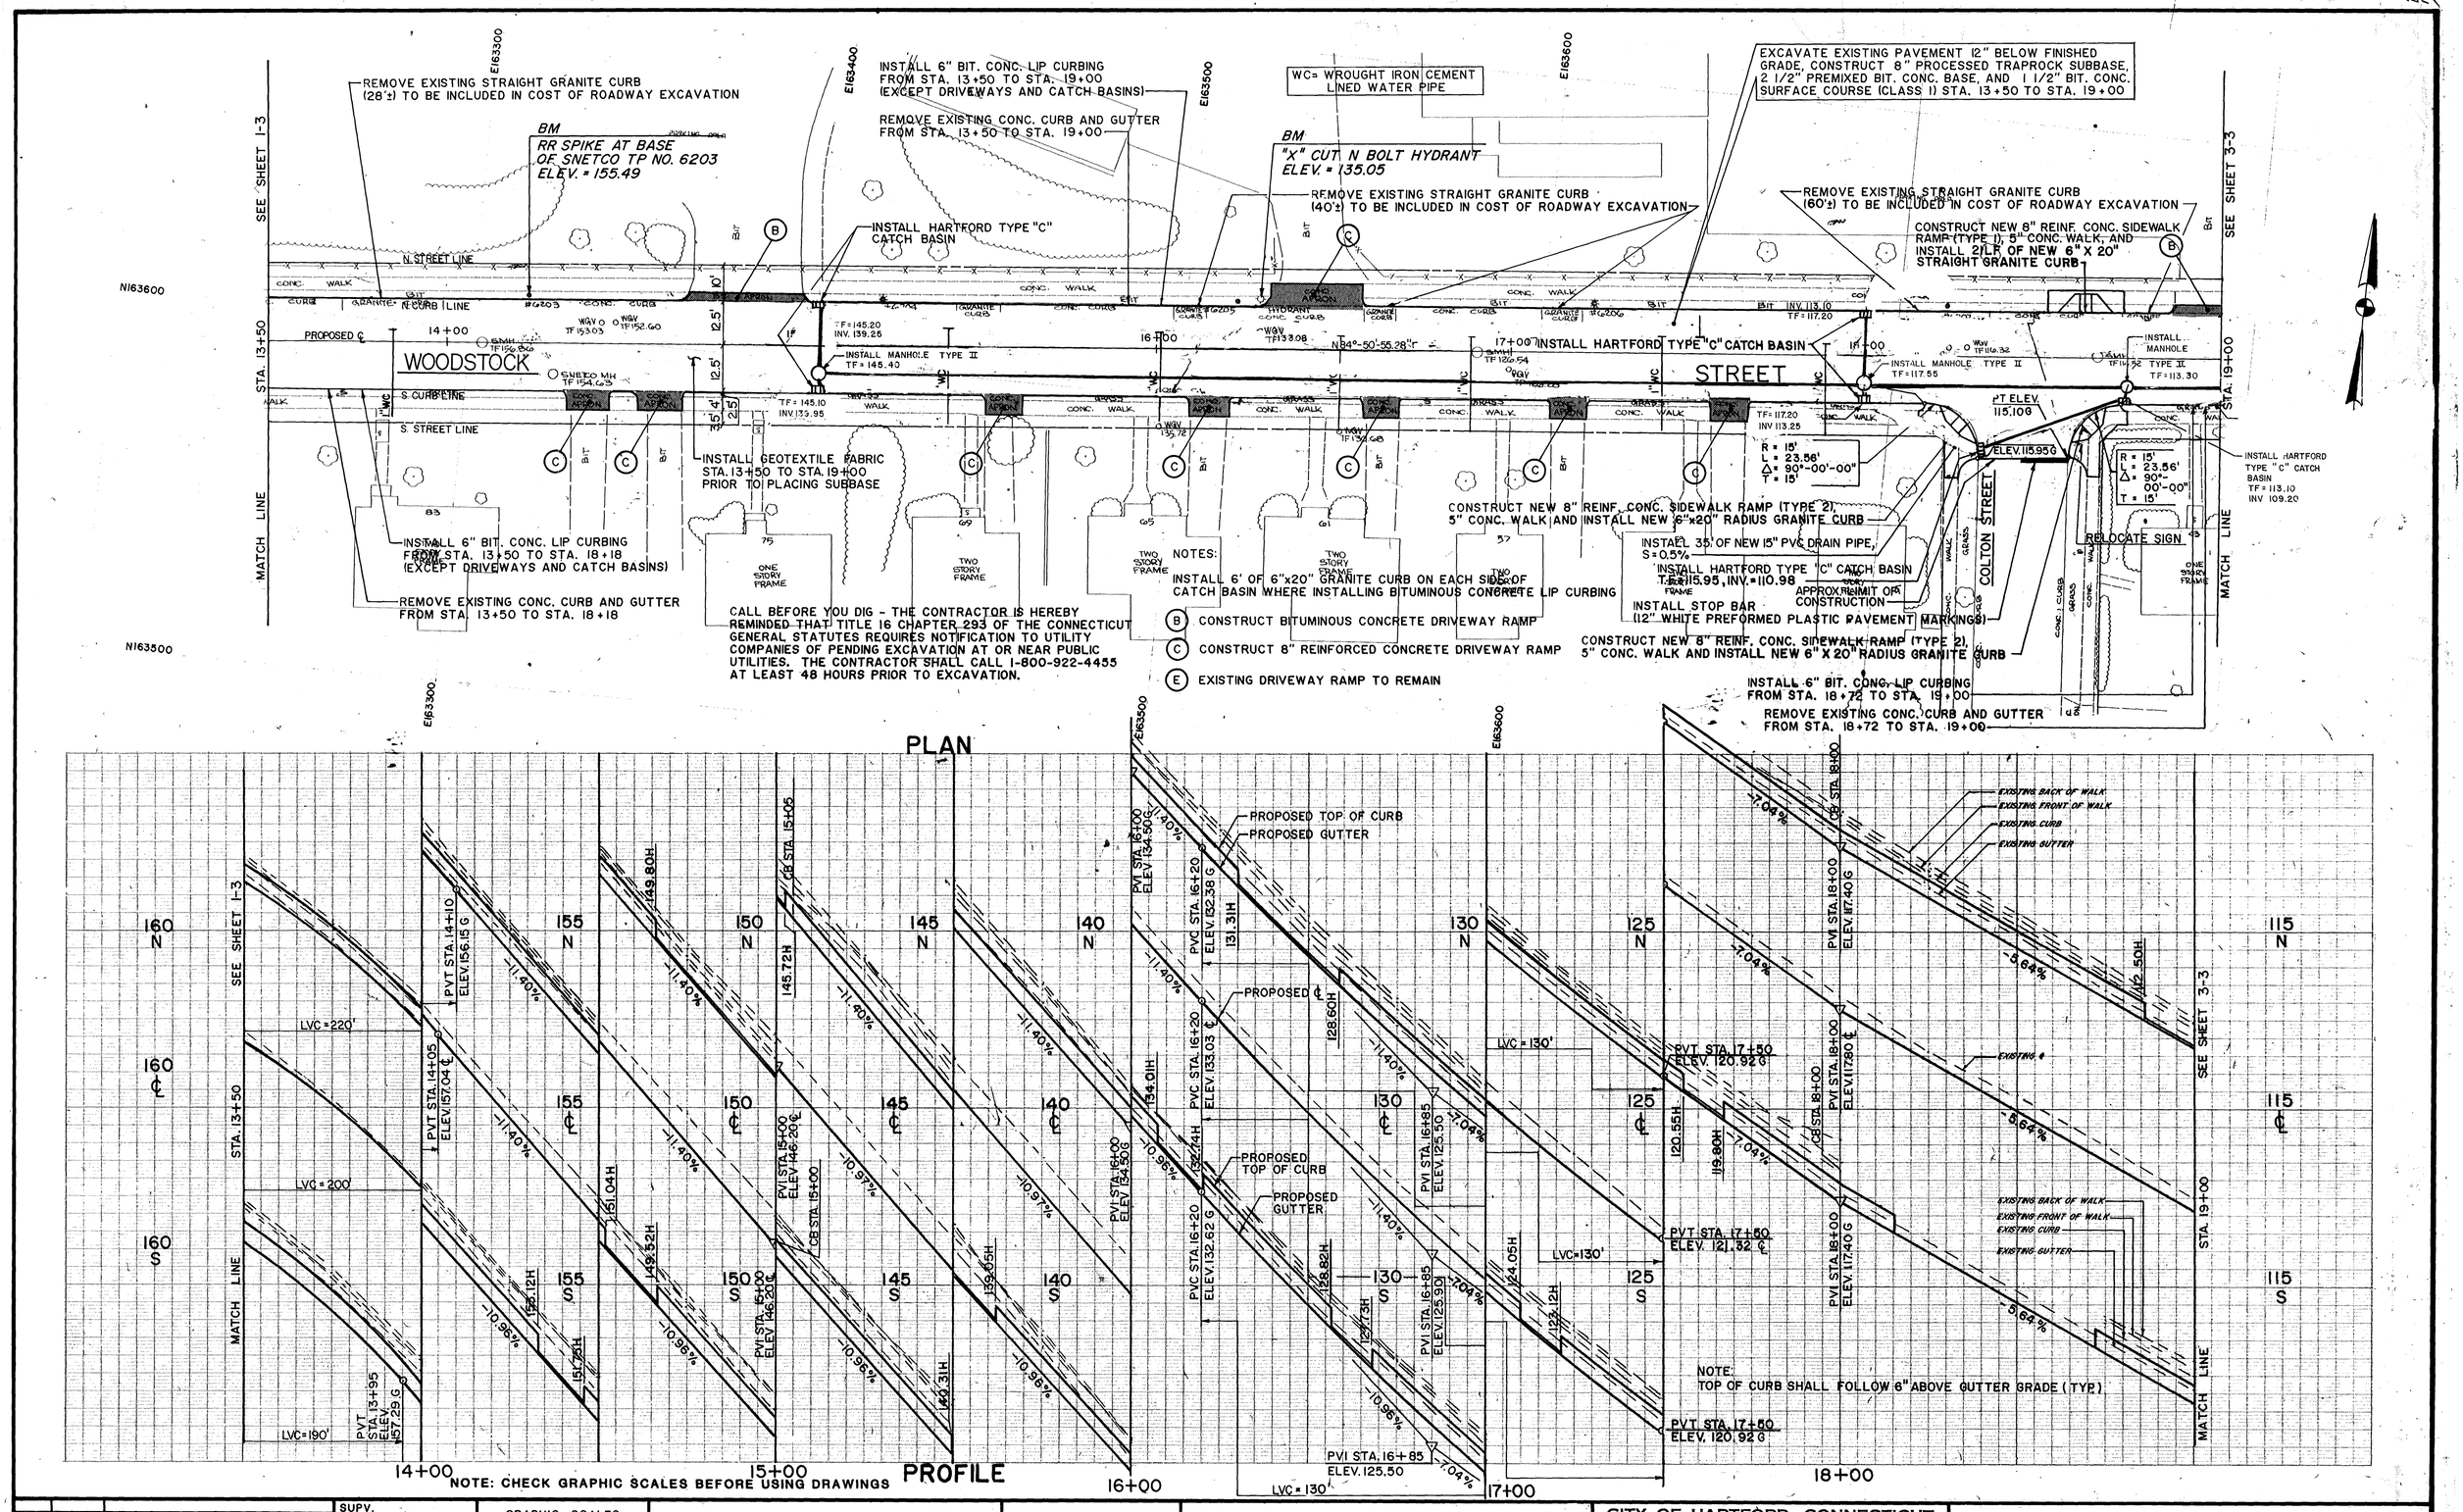

NOTE: CHECK GRAPHIC SCALES BEFORE USING DRAWINGS

NO.	DATE	DESCRIPTION
1	9-6-85	ENGINEERING DATA CHANGE

REVISIONS

SUPV. ARW
DESIGN AC/DH
DRAWN EPF
CHECKED JAC
DATE 6-25-85

GRAPHIC SCALES
HORIZ. 1" = 20'
VERT. 1" = 2'

ROADWAY RECONSTRUCTION
HARTFORD, CONNECTICUT

STATE OF CONNECTICUT ALAN H. WEGMAN NO. 10606 REGISTERED PROFESSIONAL ENGINEER

Hayden | Wegman
Consulting Engineers
WEST HARTFORD
NEW YORK • BOSTON • BUFFALO
ATLANTA • MEMPHIS

CITY OF HARTFORD, CONNECTICUT
DEPARTMENT OF PUBLIC WORKS
BUREAU OF ENGINEERING SERVICES

DRAWN
CHECKED
SCALE
DAYBOOK NO. 010956
DATE

WOODSTOCK STREET
STA. 13+50 TO STA. 19+00

PLAN AND PROFILE

Contract E85-34 Job No.- 845304

SHEET 2 OF 3