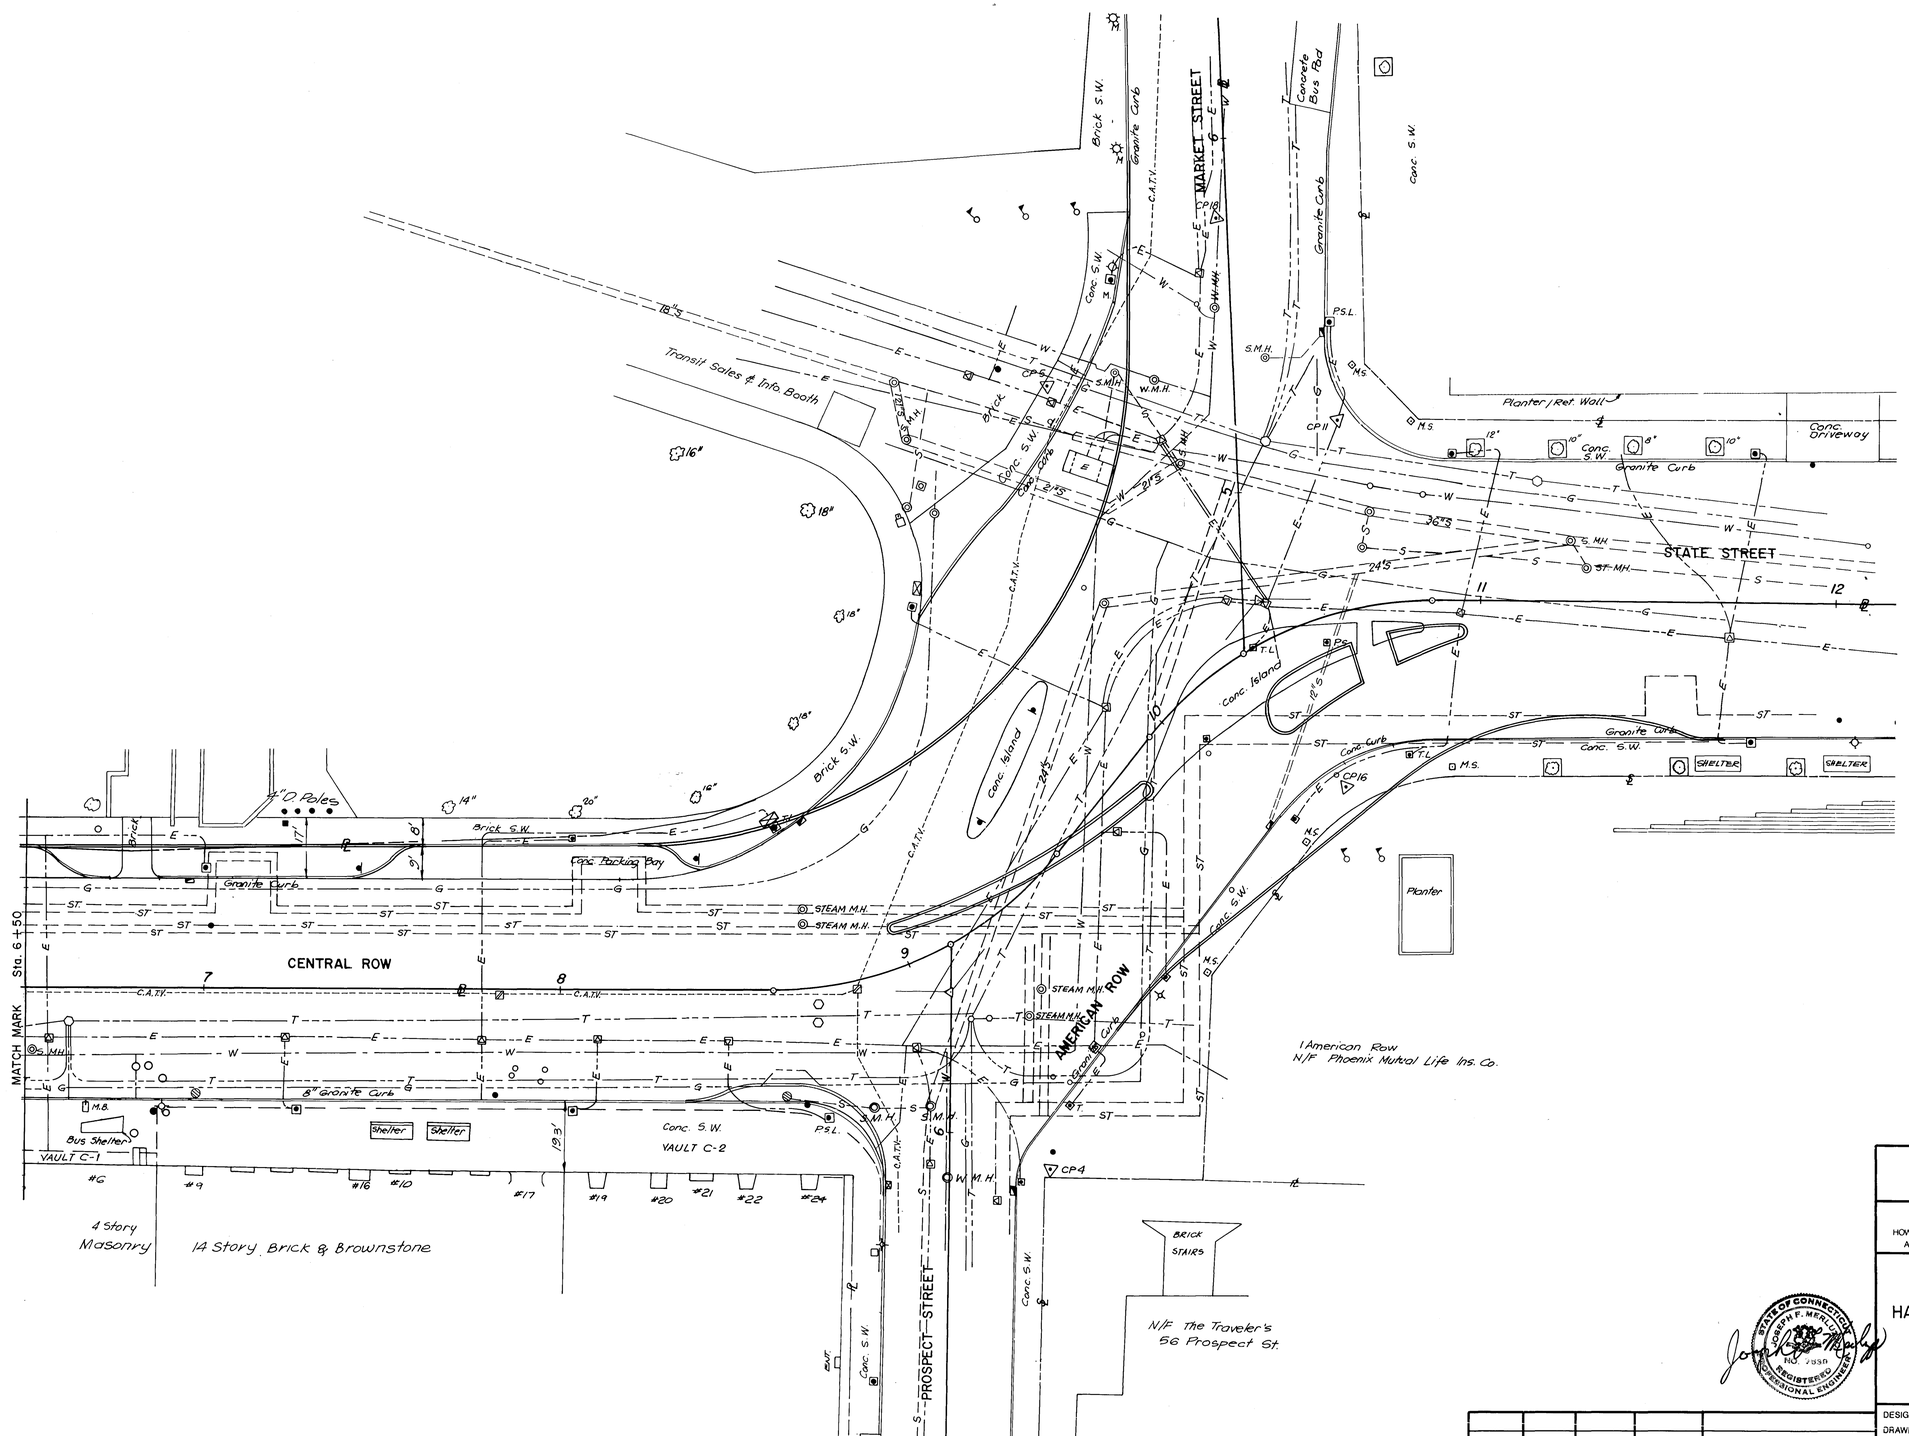

CITY OF HARTFORD, CONNECTICUT
DEPARTMENT OF PUBLIC WORKS
TRANSPORTATION SERVICES BUREAU

H N T B
HOWARD NEEDLES TAMMEN & BERGENDOFF
Architects / Engineers / Planners

Pat Loheed, Landscape Architect

L-C Associates, Inc.-Surveyor

HARTFORD PEDESTRIAN TRANSIT PROJECT

EXISTING UTILITY PLAN -2-

STATE OF CONNECTICUT JOSEPH F. MERLINO NO. 7050 REGISTERED PROFESSIONAL ENGINEER

REVISION	MADE BY	CHECKED BY	DESCRIPTION

DESIGN RSO
DRAWN YS
CHECKED PCA

SCALE: N.T.S.

DAY BOOK NO.

DATE: 9-8-89

SHEET NO. C-16

603/18