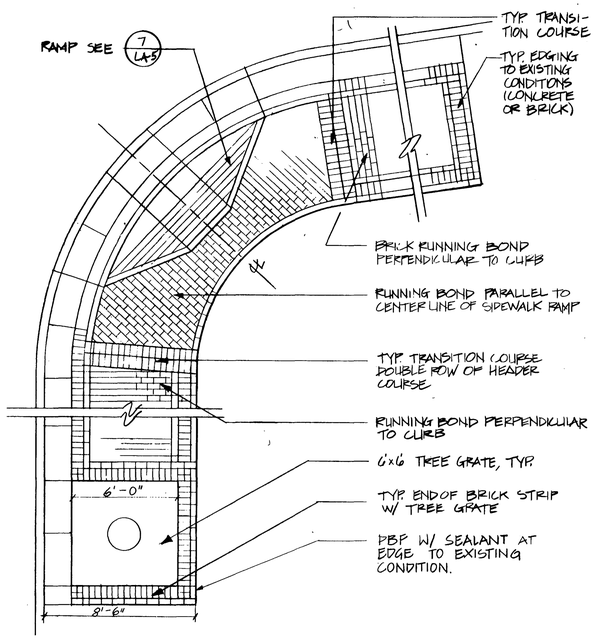

1/LA-6 BRICK PAVING WITH TYP. TRANSITION COURSE AND SIDEWALK RAMP

SCALE: 1/4" = 1'-0"

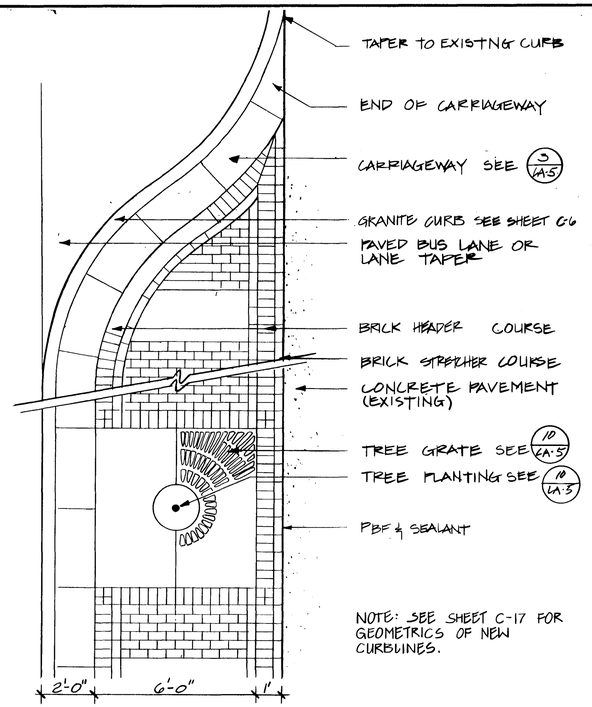

3/LA-6 BRICK PAVING STRIP AROUND TREE GRATES & @ TYPICAL TRANSITION TO EXISTING CONDITIONS

SCALE: 3/8" = 1'-0"

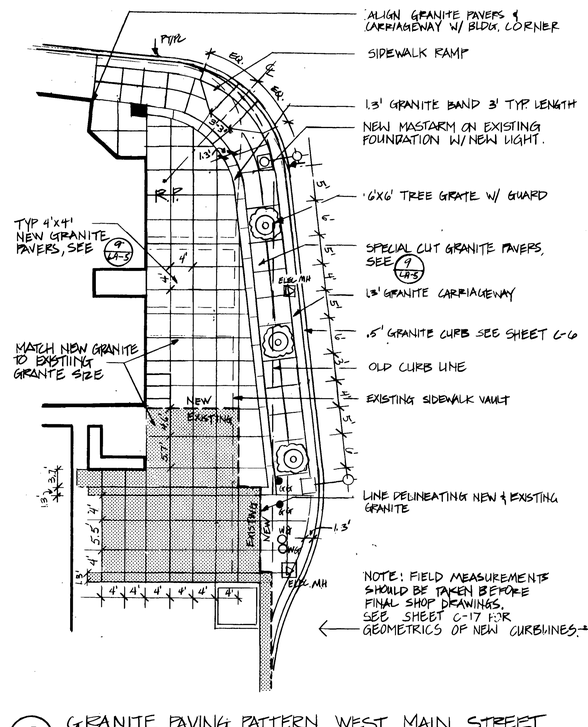

5/LA-6 GRANITE PAVING PATTERN WEST MAIN STREET

NO SCALE

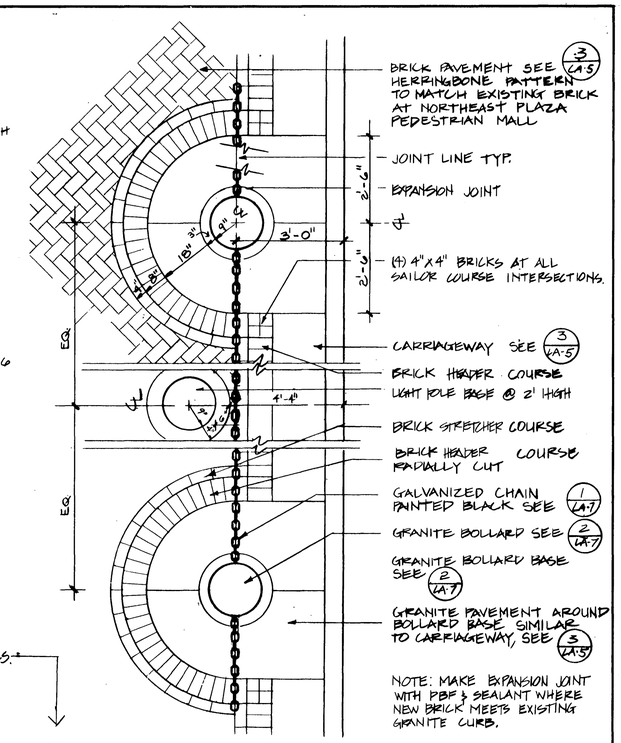

6/LA-6 BOLLARD PLAN IN HERRINGBONE PATTERN

SCALE 1/2" = 1'-0"

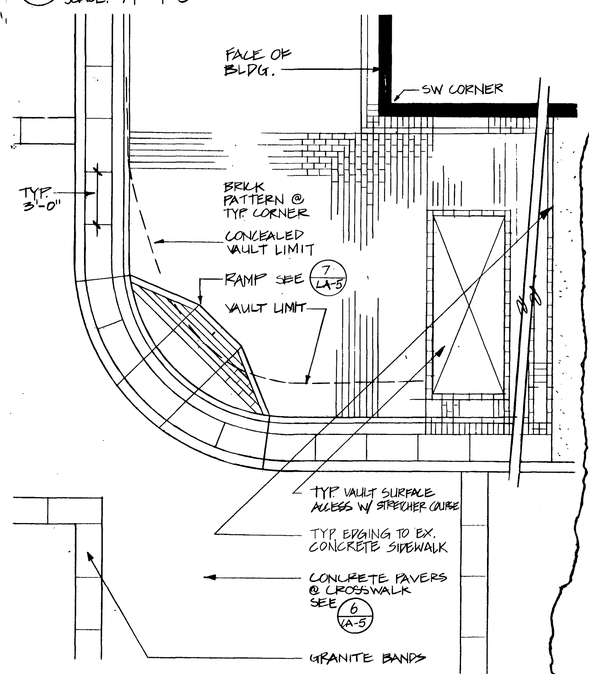

2/LA-6 MAIN ST. / CENTRAL ROW CORNER & TYPICAL TRANSITION INTO EXISTING CONDITIONS

SCALE 1/4" = 1'-0"

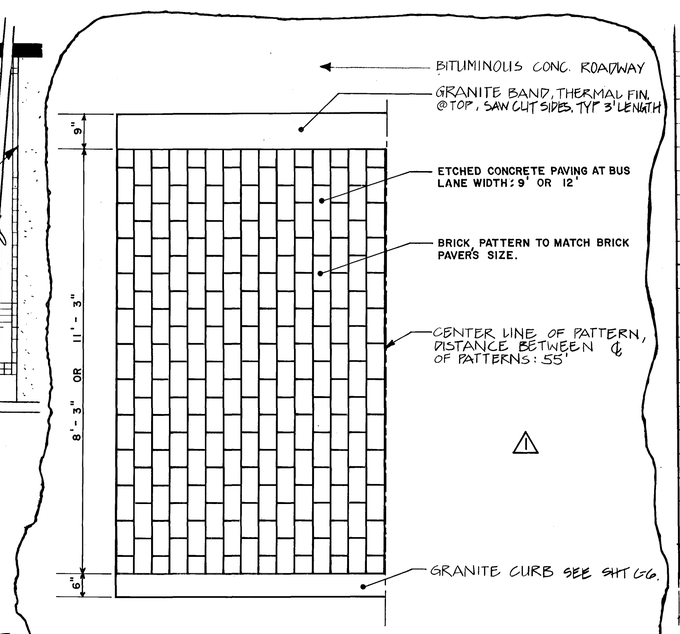

4/LA-6 TYP. BRICK PATTERN IN ETCHED CONCRETE PAVING AT BUS LANE

NOT TO SCALE

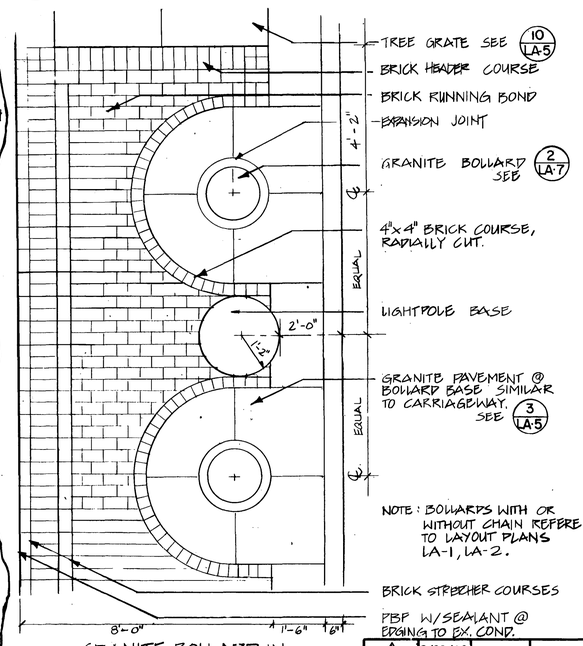

7/LA-6 GRANITE BOLLARD IN BRICK RUNNING BOND

SCALE = 1/2" = 1'-0"

REVISION	MADE BY	CHECKED BY	DESCRIPTION
1 2/28/90			

SUPPLEMENTAL INFORMATION

CITY OF HARTFORD, CONNECTICUT
DEPARTMENT OF PUBLIC WORKS
BUREAU OF ENGINEERING SERVICES

HARTFORD PEDESTRIAN TRANSIT PROJECT

LANDSCAPE DETAILS

SUBMITTED	RECOMMENDED	APPROVED
PROJECT ENGINEER	DIVISION MANAGER	CITY ENGINEER ESB

DRAWN ____ CHECKED ____ SCALE ____ DAYBOOK NO. ____ DATE ____

SHEET NO. LA-6.1

603/65