1/609

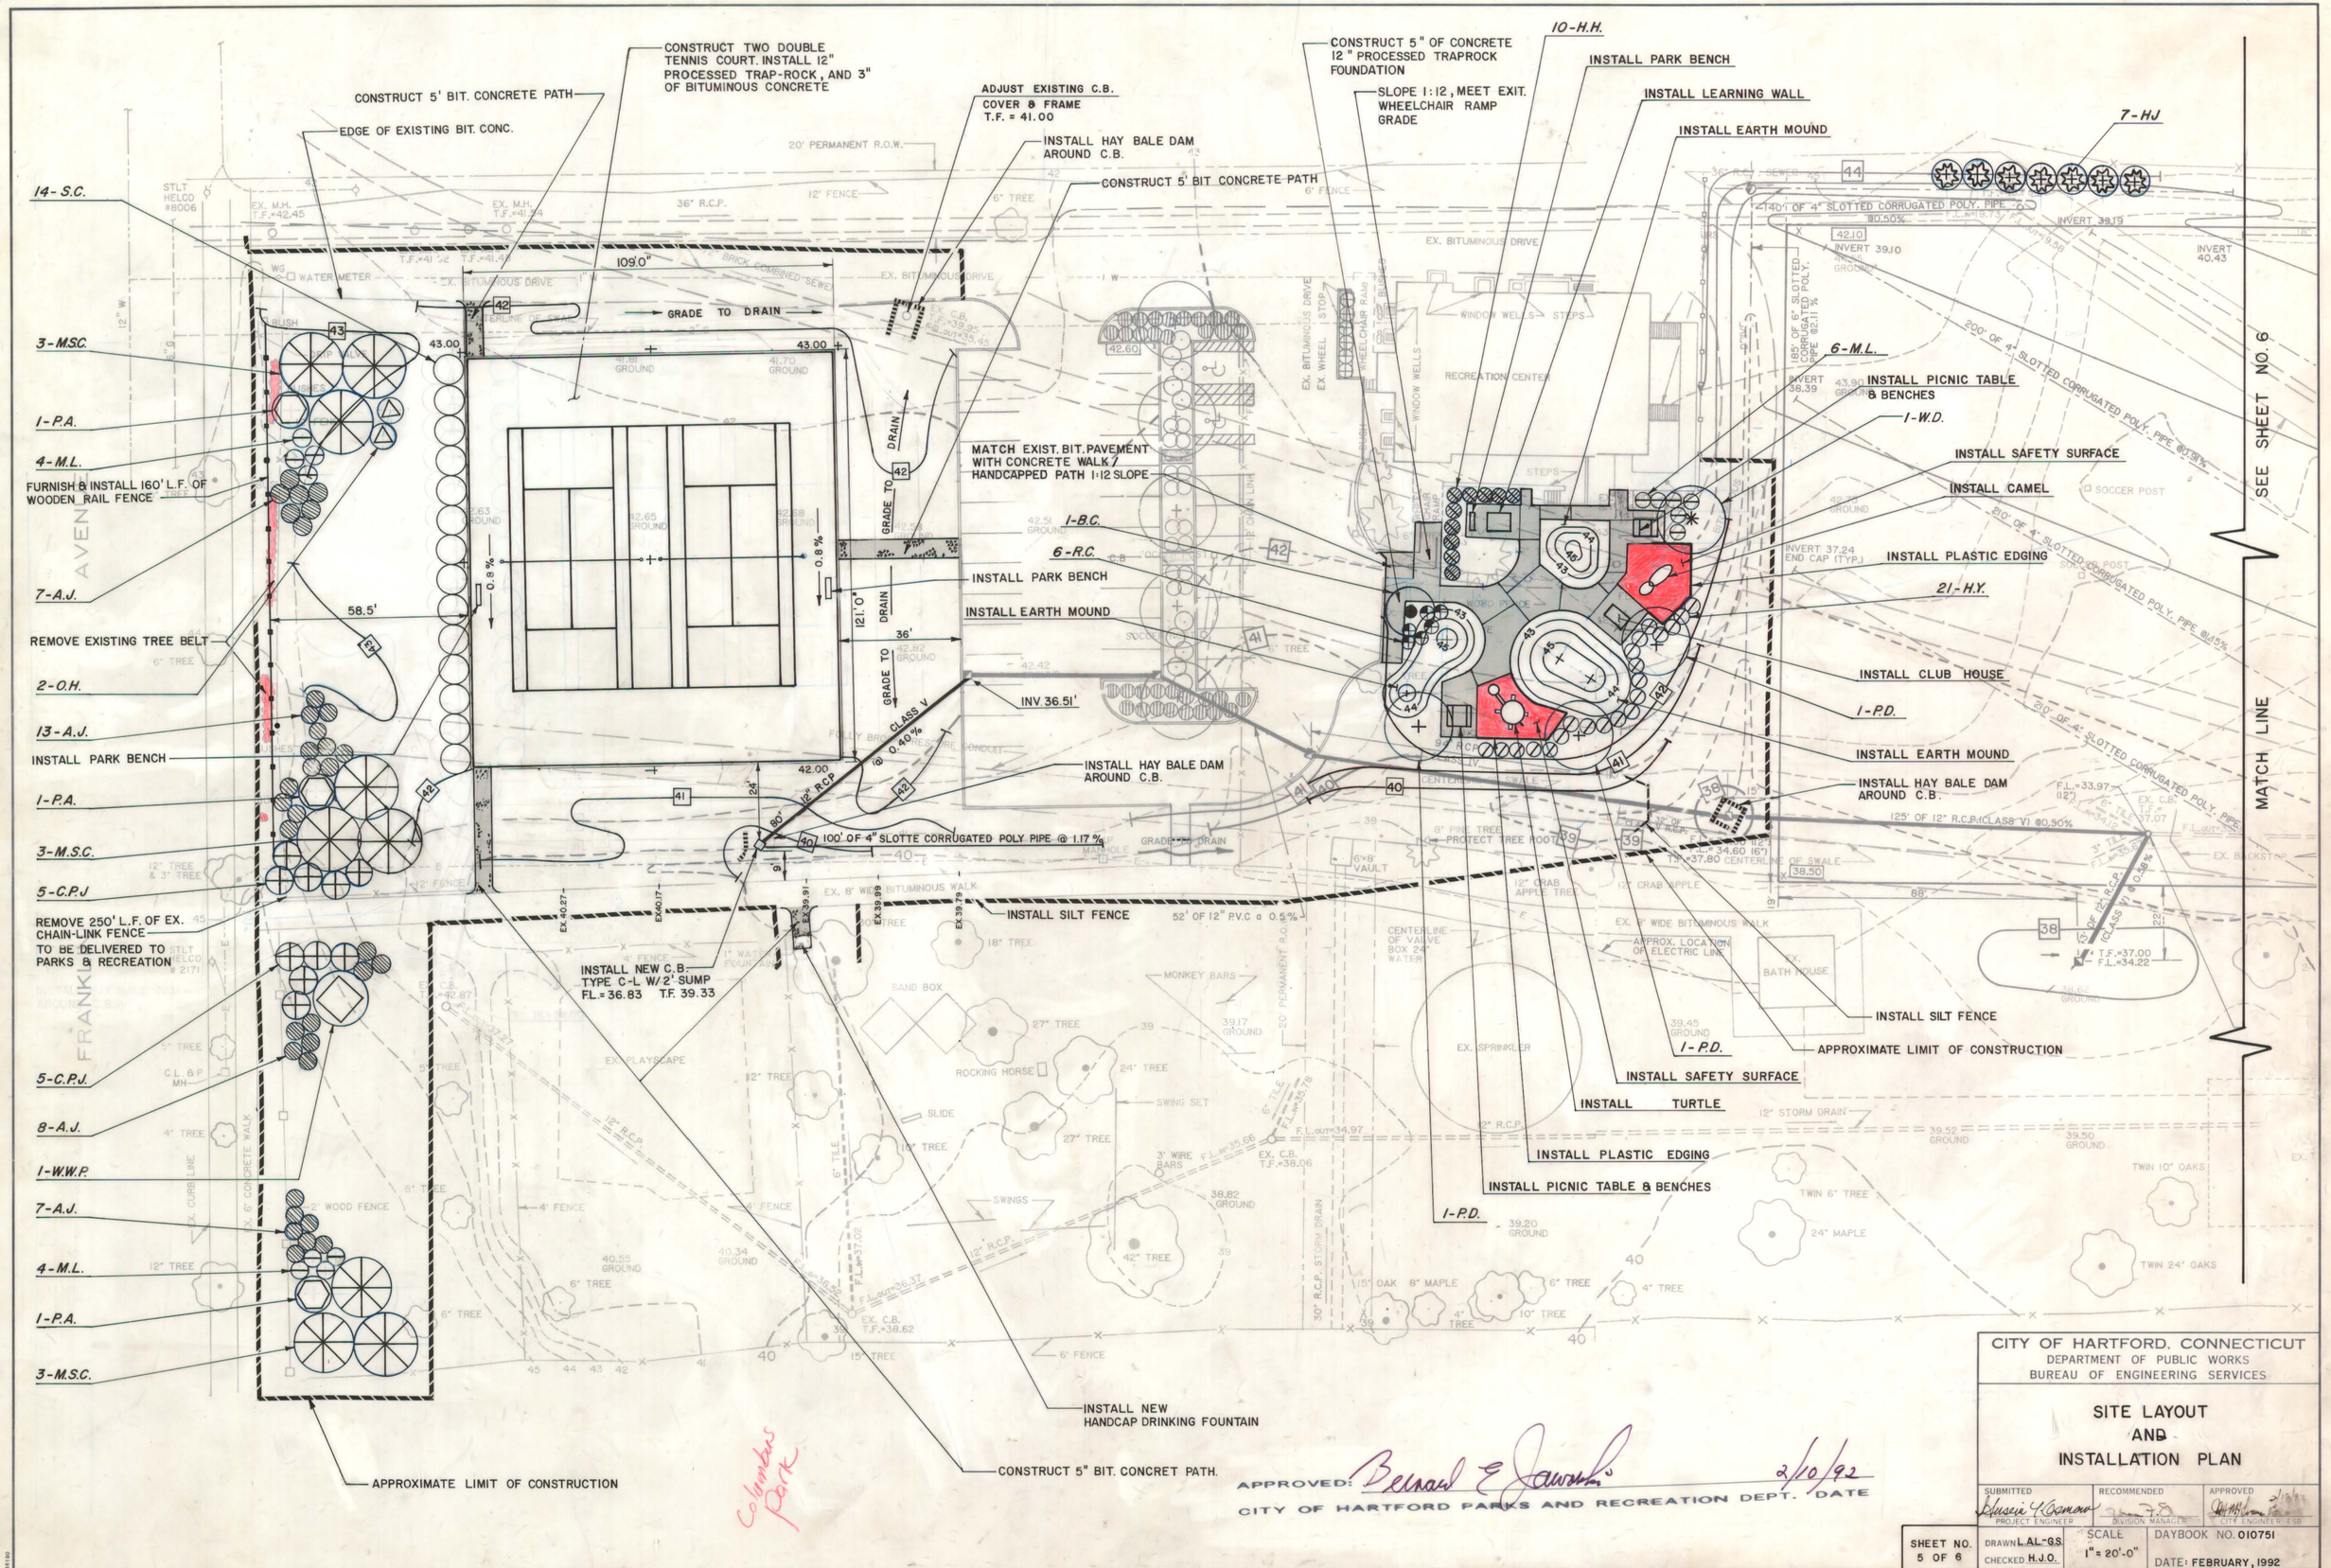

Columbus Park

APPROVED: Bernard E. Jaworski 2/10/92
CITY OF HARTFORD PARKS AND RECREATION DEPT. DATE

CITY OF HARTFORD, CONNECTICUT
DEPARTMENT OF PUBLIC WORKS
BUREAU OF ENGINEERING SERVICES

SITE LAYOUT AND INSTALLATION PLAN

SUBMITTED	RECOMMENDED	APPROVED
Susie Y. Cameron PROJECT ENGINEER	DIVISION MANAGER	CITY ENGINEER, ESB

SHEET NO. 5 OF 6	DRAWN L.AL.-G.S. CHECKED H.J.O.	SCALE 1" = 20'-0"	DAYBOOK NO. 010751 DATE: FEBRUARY, 1992

JOSEPH MERRITT & CO.

609/1