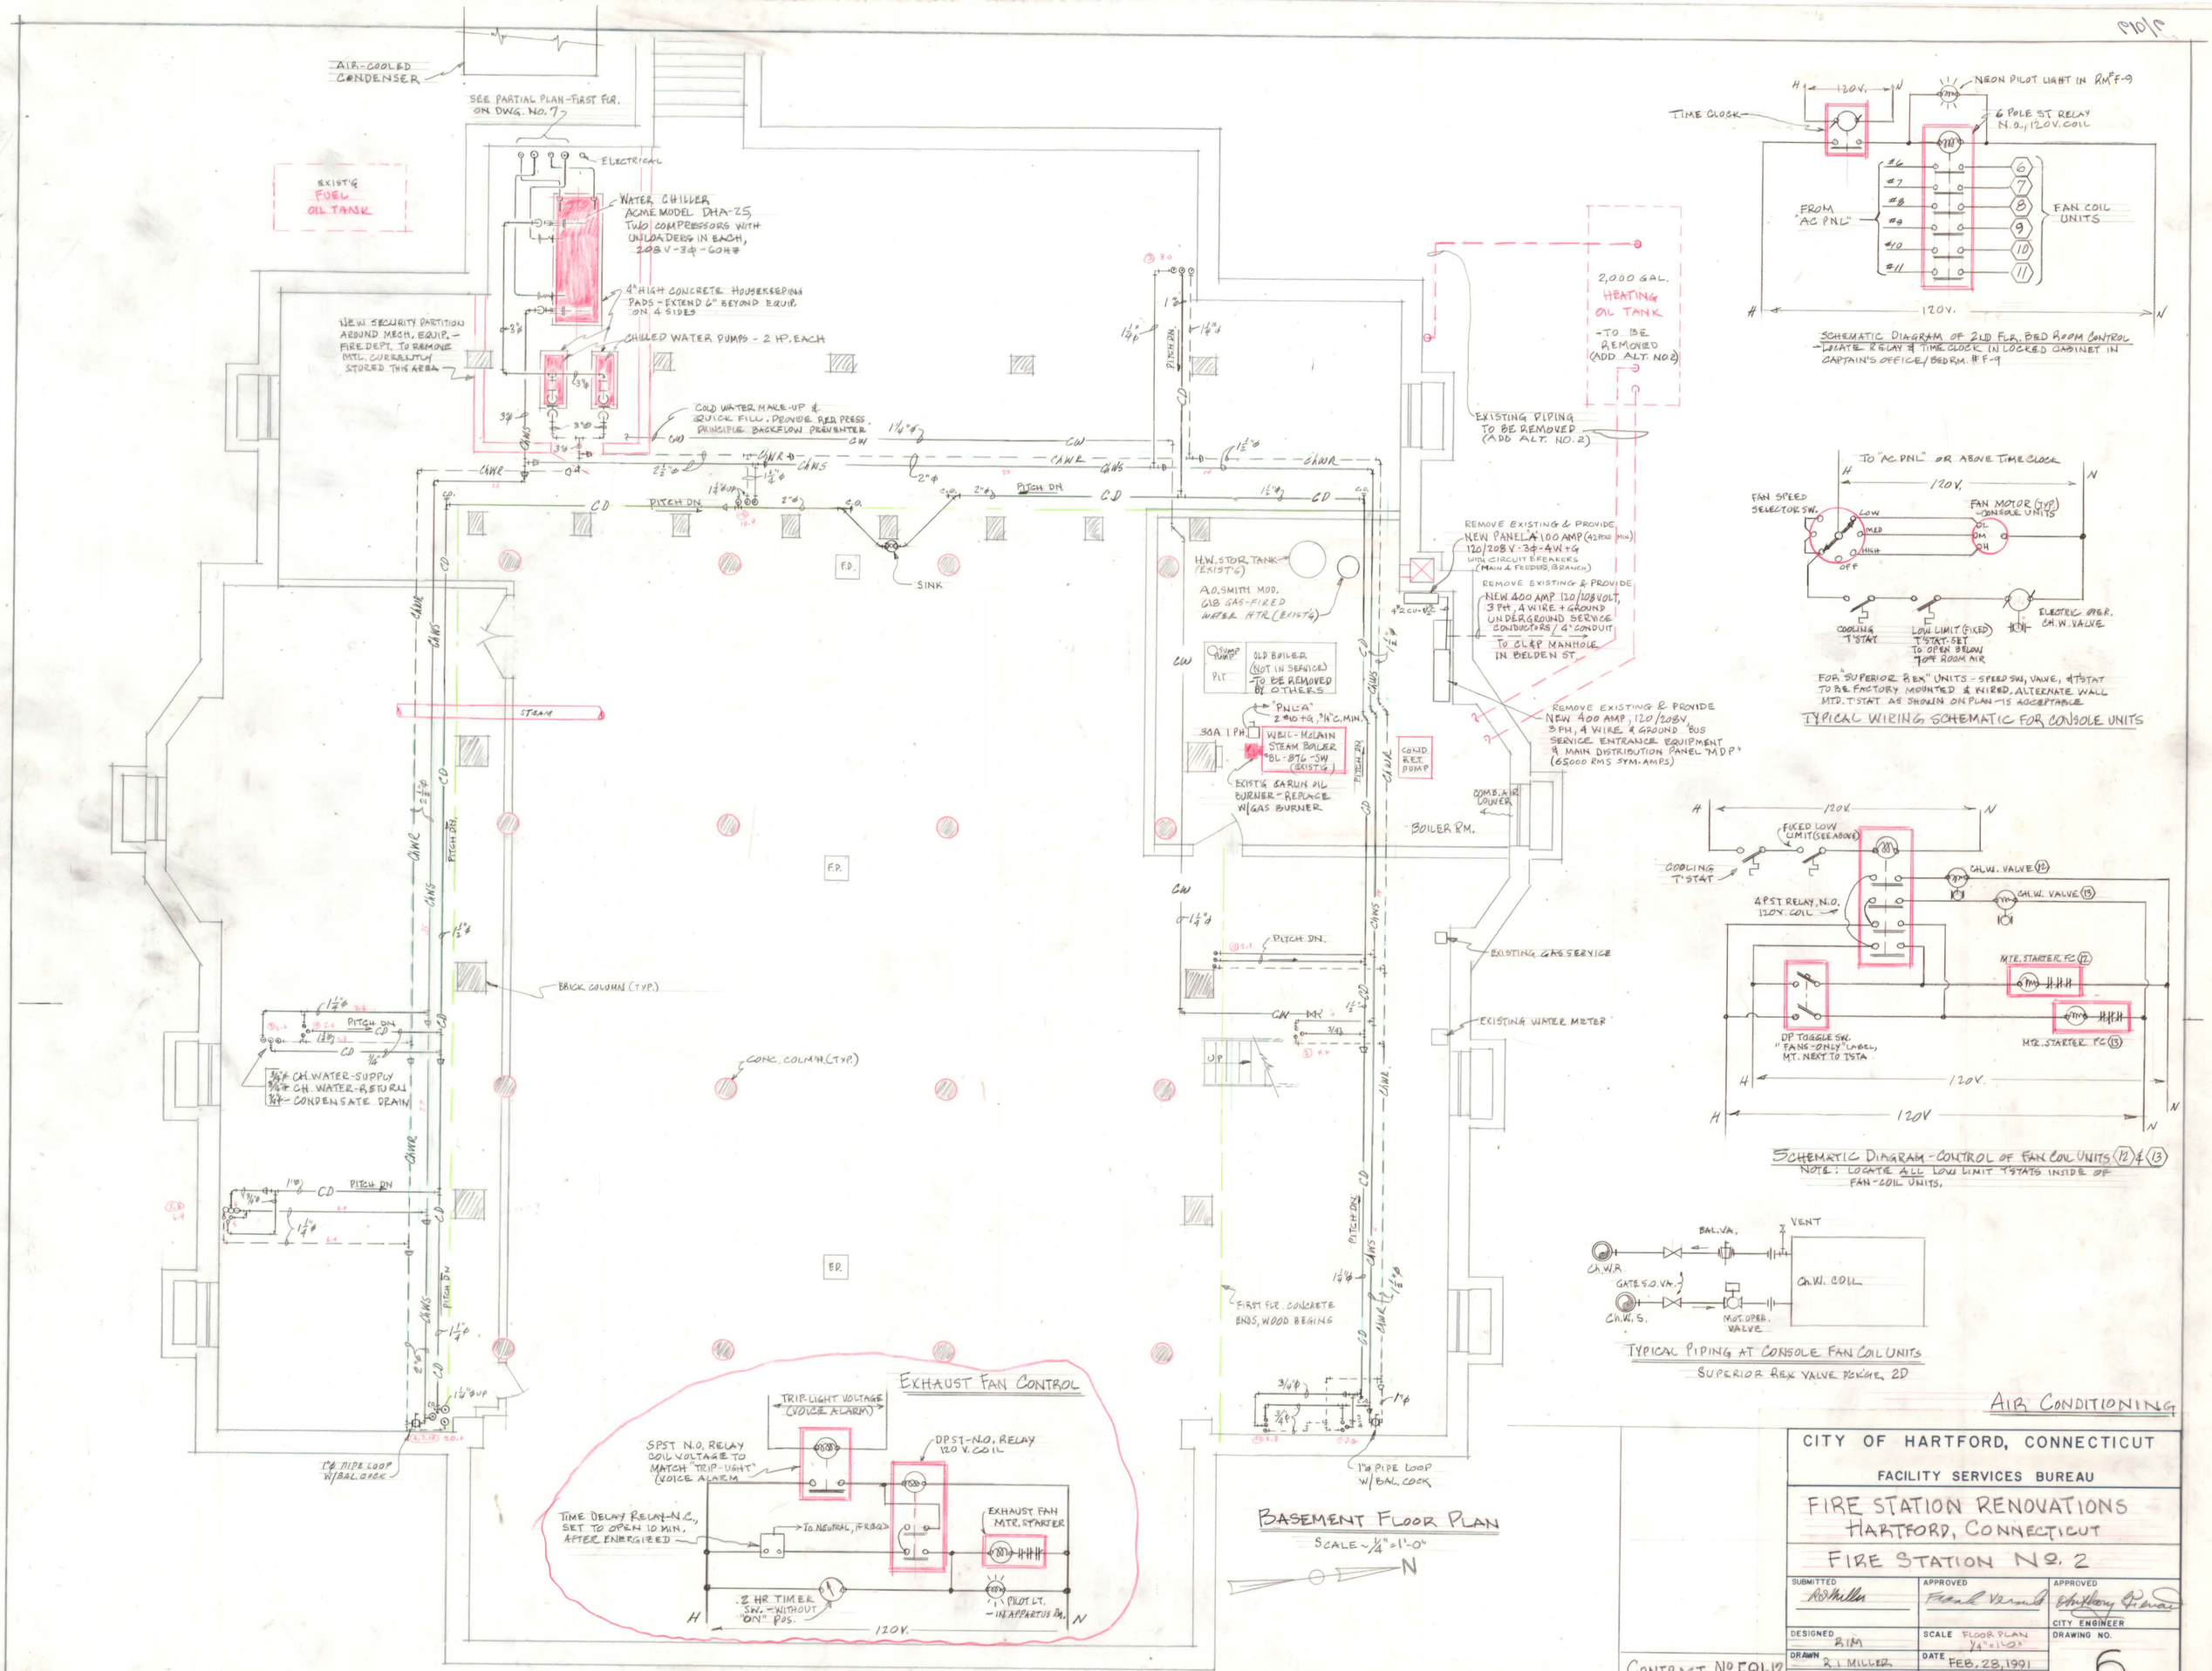

AIR CONDITIONING

CITY OF HARTFORD, CONNECTICUT	
FACILITY SERVICES BUREAU	
FIRE STATION RENOVATIONS HARTFORD, CONNECTICUT	
FIRE STATION No. 2	
SUBMITTED: R. Miller	APPROVED: Frank Varnum
	APPROVED: Anthony Pirraglia, CITY ENGINEER
DESIGNED: B.I.M.	SCALE: FLOOR PLAN 1/4" = 1'-0"
DRAWN: R. I. MILLER	DATE: FEB. 28, 1991
CHECKED: F.A.V.	DAYBOOK NO. 011208-F
DRAWING NO. 6	

CONTRACT No. F91-12