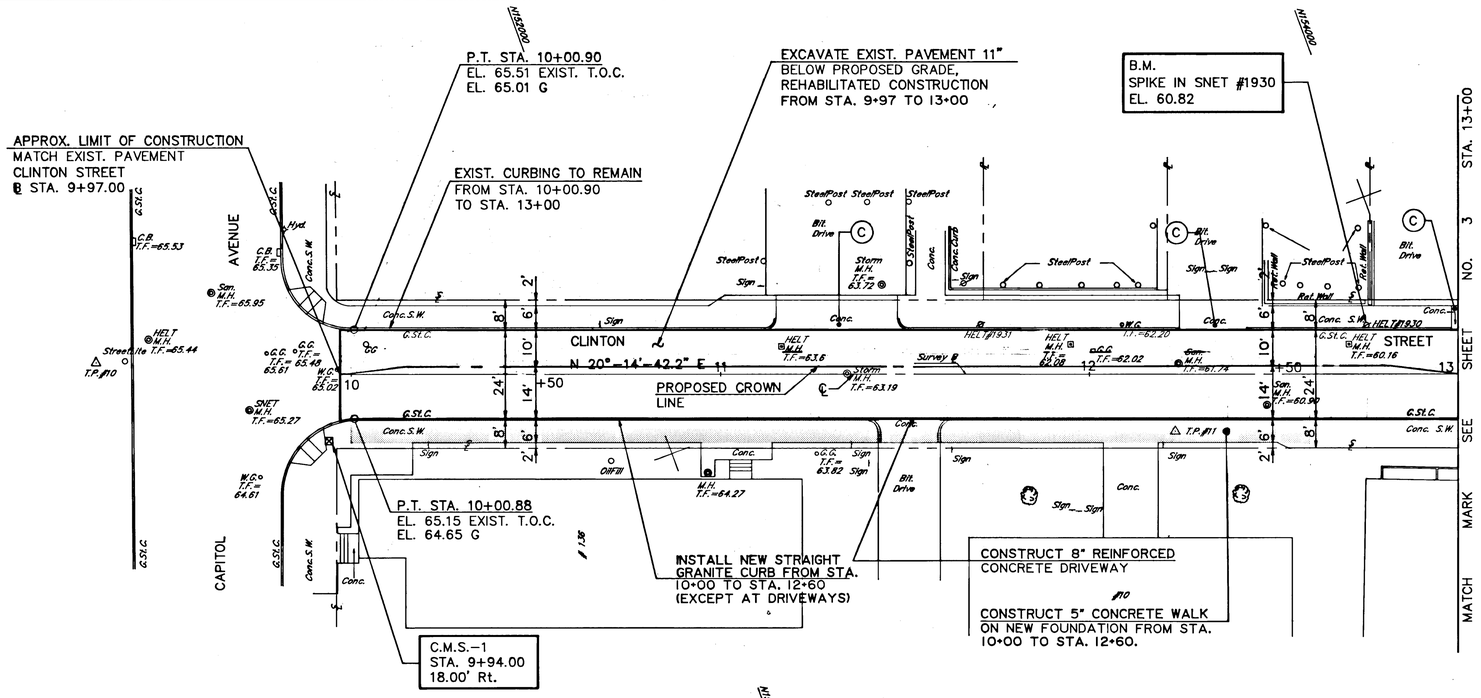

PLAN
SCALE 1"=20'

NOTES:

1. (C) EXISTING DRIVEWAY RAMP TO REMAIN.
2. FOR GENERAL NOTES AND LIST OF ABBREVIATIONS, SEE SHEET NO.
3. FOR CONSTRUCTION NOTES SEE SHEET NO.
4. SURVEY BASELINE IS LOCATED 18.00 FT. WEST OF C.M.S.-1.
5. CITY TO PROVIDE METERS AND/OR SIGN POST SLEEVES PRIOR TO THE POURING OF CONCRETE SIDEWALK.

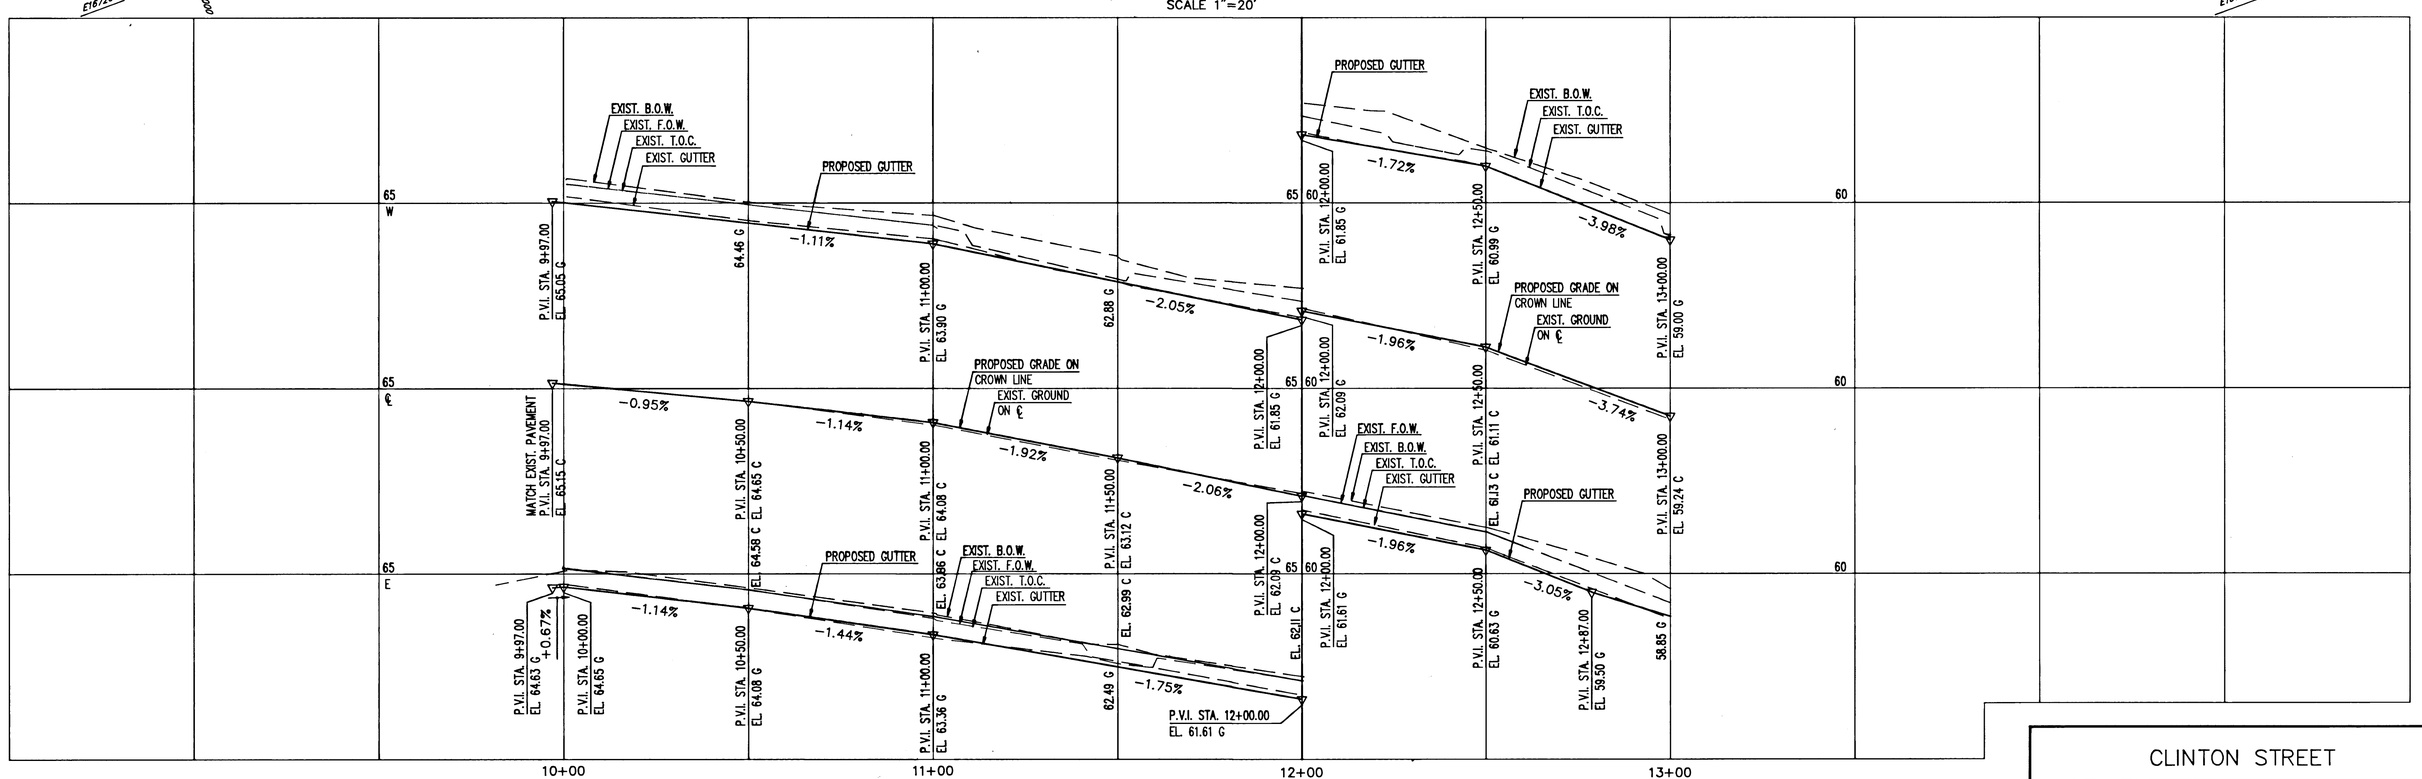

PROFILE
SCALE
VERT. 1"=2'
HORIZ. 1"=20'

NO.	DATE	REVISION
1	10-92	AS NOTED

DESIGNED: A.W.S.
DRAWN: S.K.
CHECKED: T.A.S.
APPROVED: R.C.G.
DATE: OCT. 1992
SCALE: AS NOTED

CLINTON STREET
PLAN AND PROFILE
THE CITY OF HARTFORD, CONNECTICUT

PURCELL ASSOCIATES

SHEET NO. 7 OF 9
DAYBOOK NO. 011258C

FILE NAME: CLINTP.DWG