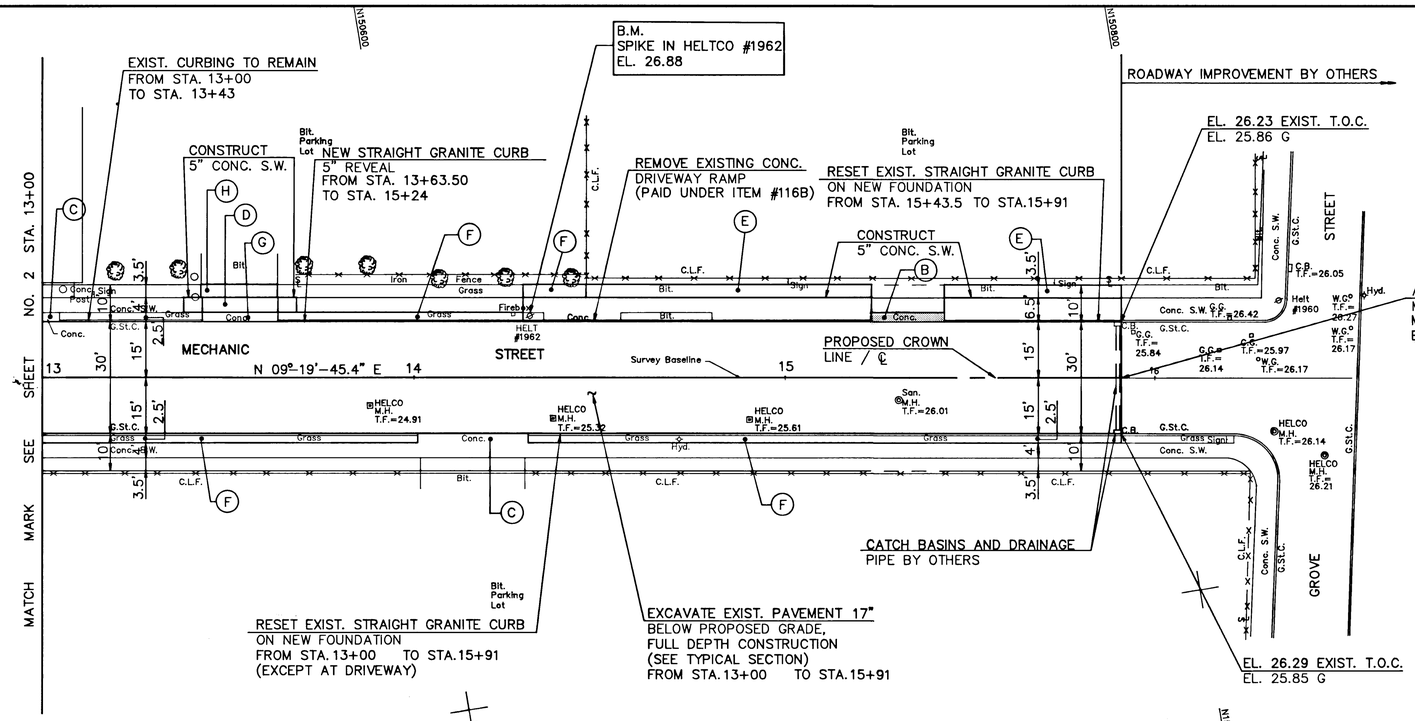

PLAN

SCALE 1"=20'

NOTES:

1. (B) SAWCUT BETWEEN EXISTING RAMPED SECTION AND SIDEWALK, AND CONSTRUCT 8" REINFORCED CONC. DRIVEWAY RAMP.
   (C) EXISTING DRIVEWAY RAMP TO REMAIN.
   (D) CONSTRUCT 8" REINFORCED CONC. SIDEWALK
   (E) CONSTRUCT 2" BIT. CONC. SURFACE ON NEW FOUNDATION.
   (F) SEEDING AND MULCHING.
   (G) CONSTRUCT 8" REINFORCED CONC. DRIVEWAY RAMP.
   (H) CONSTRUCT BIT. CONC. DRIVEWAY.
2. FOR GENERAL NOTES AND LIST OF ABBREVIATIONS, SEE SHEET NO.
3. FOR CONSTRUCTION NOTES SEE SHEET NO.
4. SURVEY BASELINE IS LOCATED 15 FT. EAST FROM FACE OF WEST CURB.

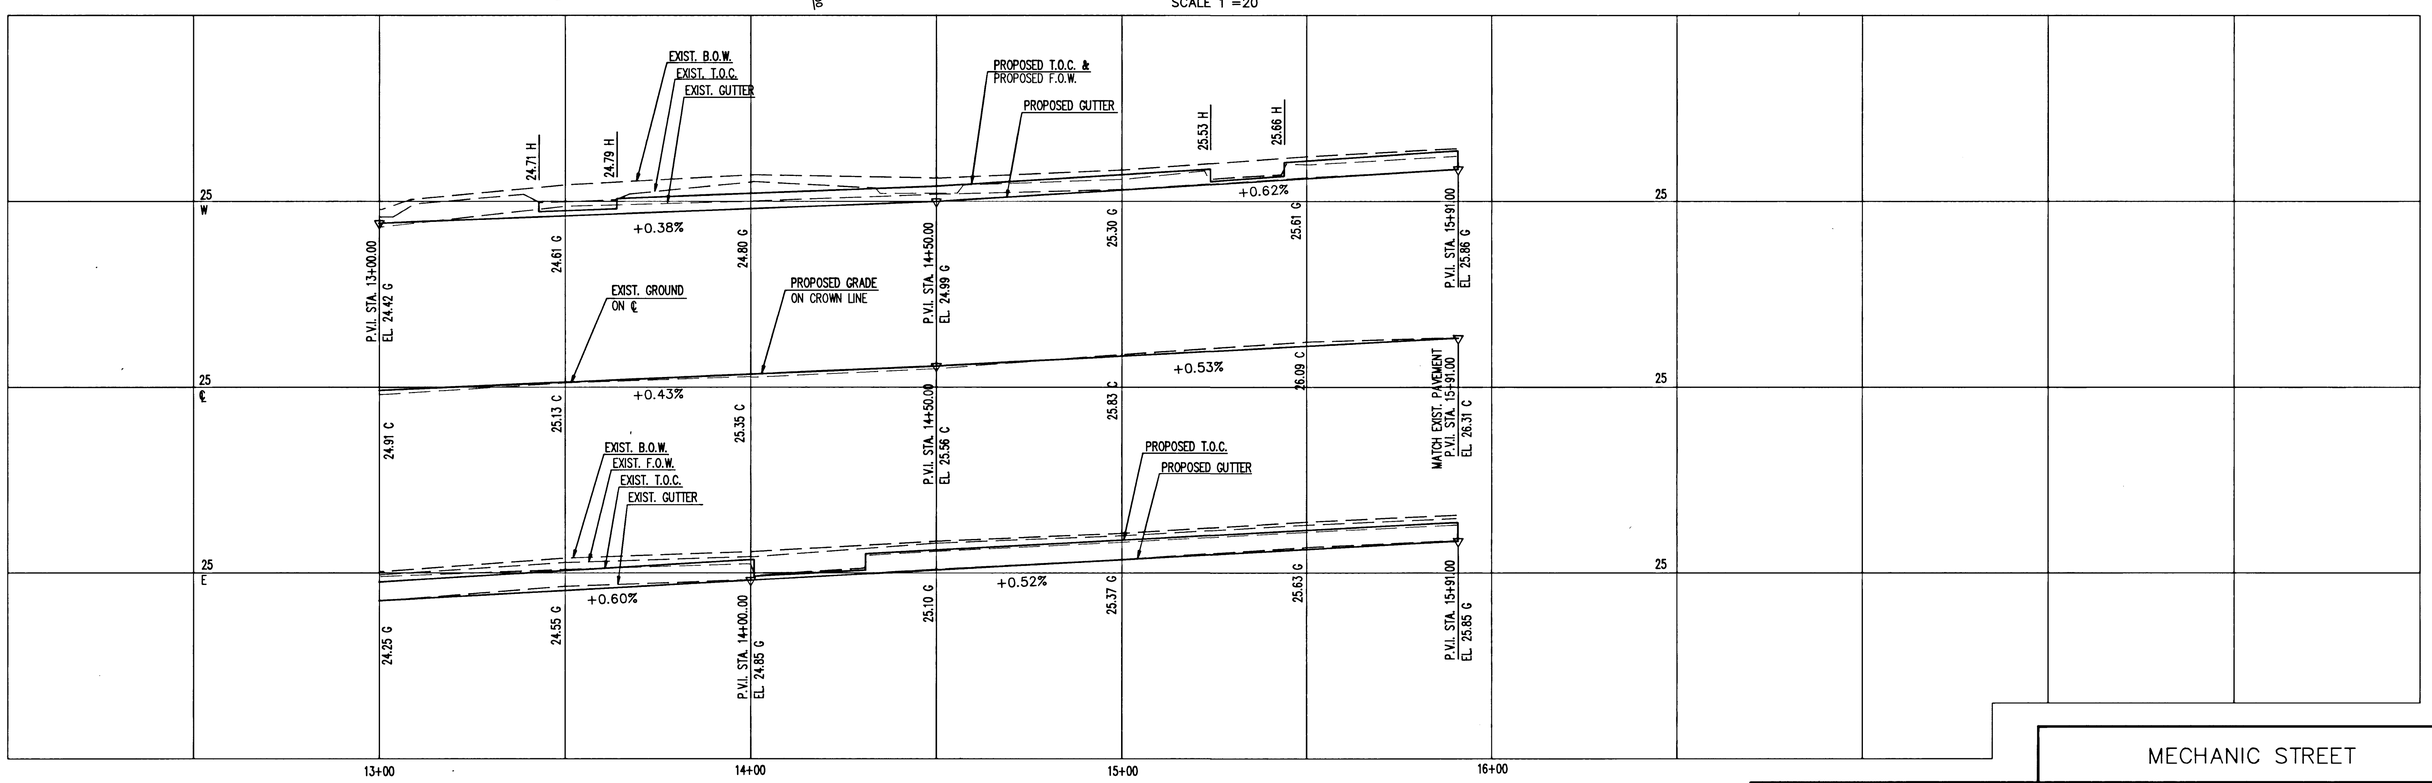

PROFILE

SCALE
VERT. 1"=2'
HORIZ. 1"=20'

NO.	DATE	REVISION

DESIGNED: K.Y.L.
DRAWN: R.J.B.
CHECKED: P.L.
APPROVED: R.C.G.

DATE: _____
SCALE: AS NOTED

MECHANIC STREET

PLAN AND PROFILE

THE CITY OF
HARTFORD, CONNECTICUT

PURCELL ASSOCIATES

SHEET NO.
11 OF 13

DAYBOOK NO.
011244