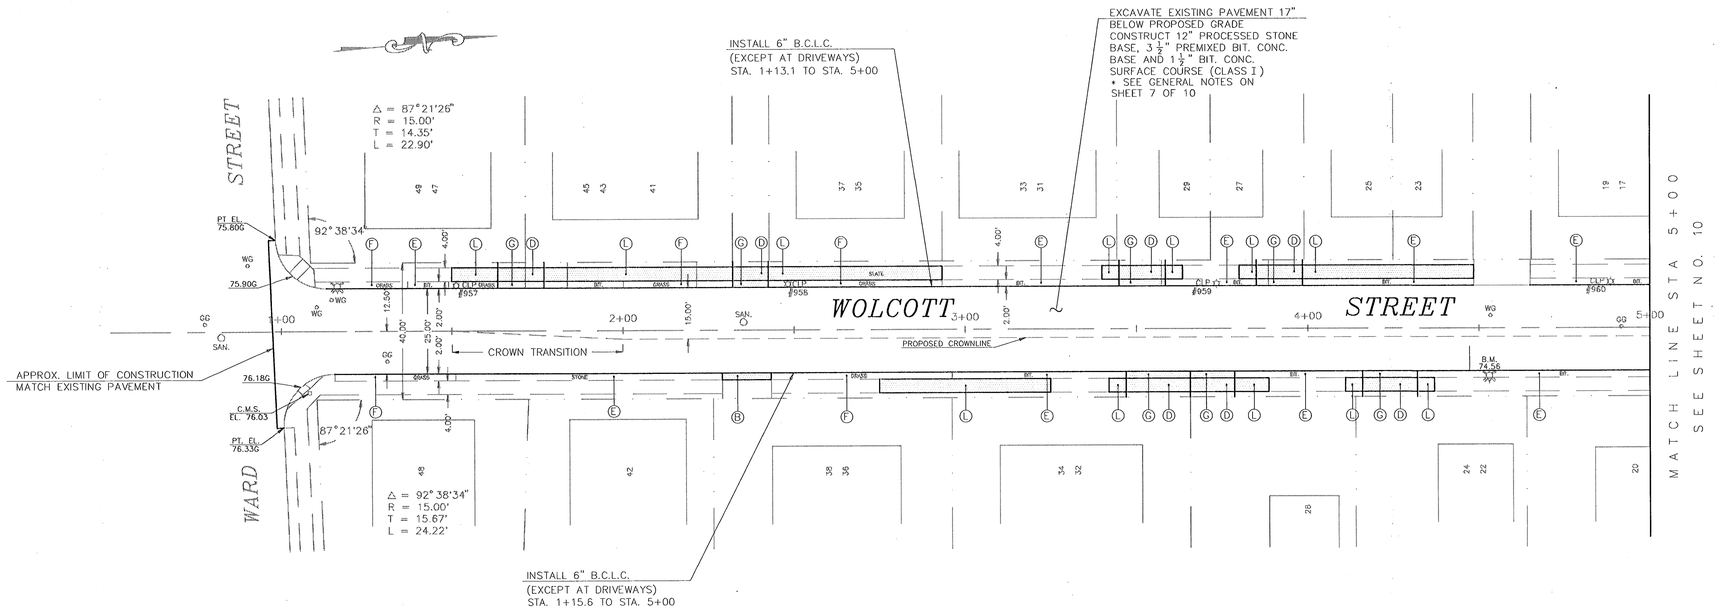

PLAN
SCALE 1" = 20'

Ⓑ SAWCUT BETWEEN EXISTING RAMPED SECTION AND SIDEWALK, AND CONSTRUCT NEW 8" REINFORCED CONC. DRIVEWAY RAMP

Ⓓ CONSTRUCT 8" REINFORCED CONC. SIDEWALK ON NEW FOUNDATION

Ⓔ CONSTRUCT 2" BIT. CONC. SURFACE ON NEW FOUNDATION, EXCEPT AT DRIVEWAYS AND RAMPS

Ⓕ TOPSOIL, SEEDING, FERTILIZING & MULCHING

Ⓖ CONSTRUCT 8" REINFORCED CONC. DRIVEWAY RAMP ON NEW FOUNDATION

Ⓛ CONSTRUCT 5" CONC. SIDEWALK ON NEW FOUNDATION EXCEPT AT DRIVEWAYS

BENCH MARKS

EL. 76.03 SOUTH BOLT ON HYDRANT ON EAST SIDE AT #22-24 WOLCOTT ST.

EL. 74.56 C.M.S. ON NE CORNER OF WOLCOTT STREET AND WARD STREET

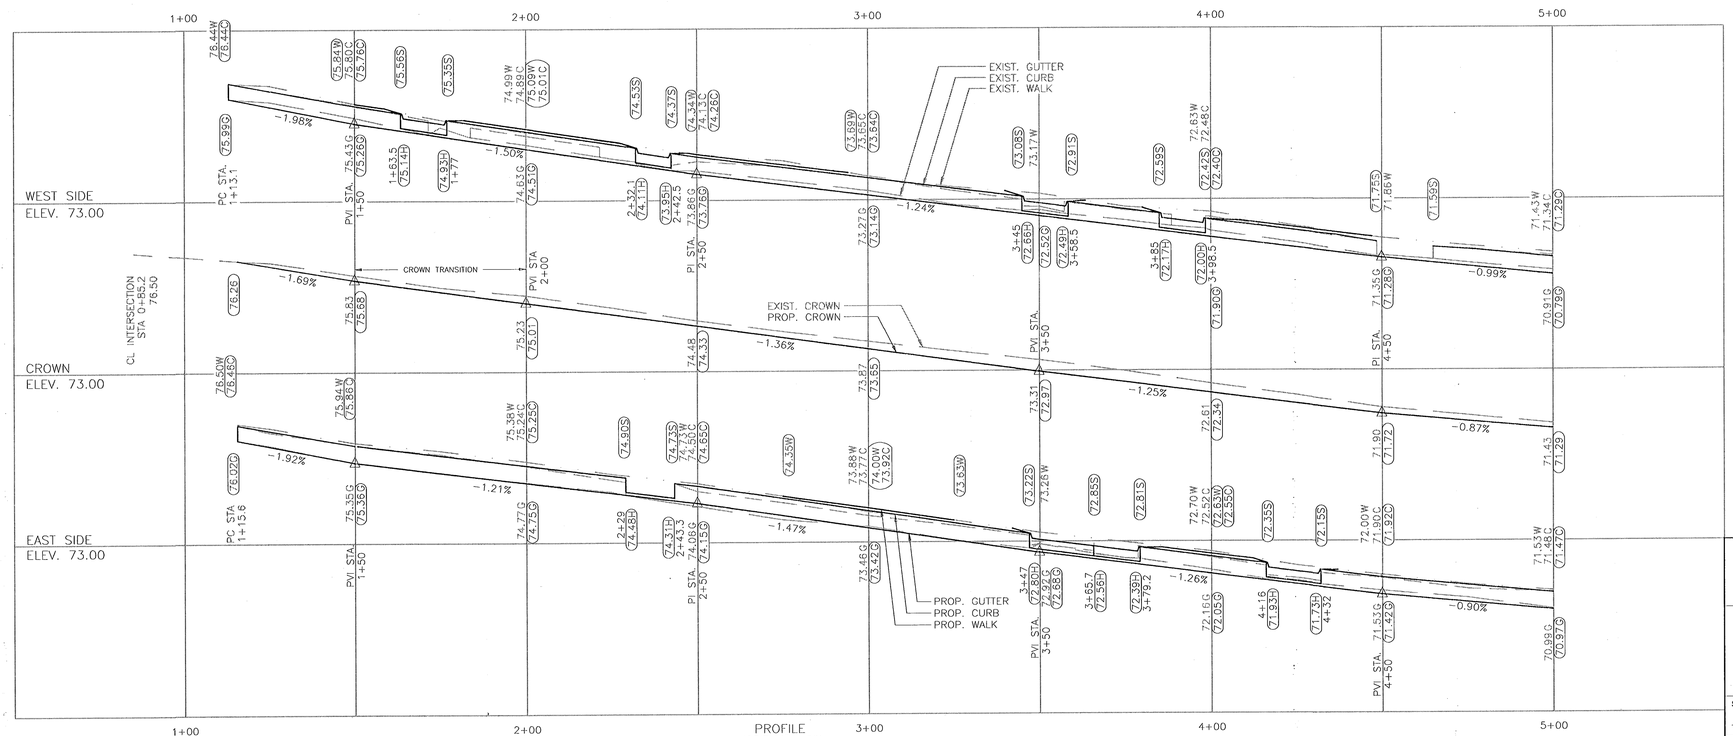

PROFILE
HORIZ. 1" = 20'
VERT. 1" = 2'

CITY OF HARTFORD, CONNECTICUT
DEPARTMENT OF PUBLIC WORKS
ENGINEERING SERVICES

RECONSTRUCTION OF WOLCOTT STREET
PLAN & PROFILE

SUBMITTED	RECOMMENDED	APPROVED
PROJECT ENGINEER	MANAGER	CITY ENGINEER

DRAWN RDS. CHECKED	SCALE: HORZ. 1"=20' VERT. 1"= 2'	DAYBOOK NO. 011282 DATE JAN. 1994 FILE NAME WLCT1.DWG	SHEET 9 OF 10