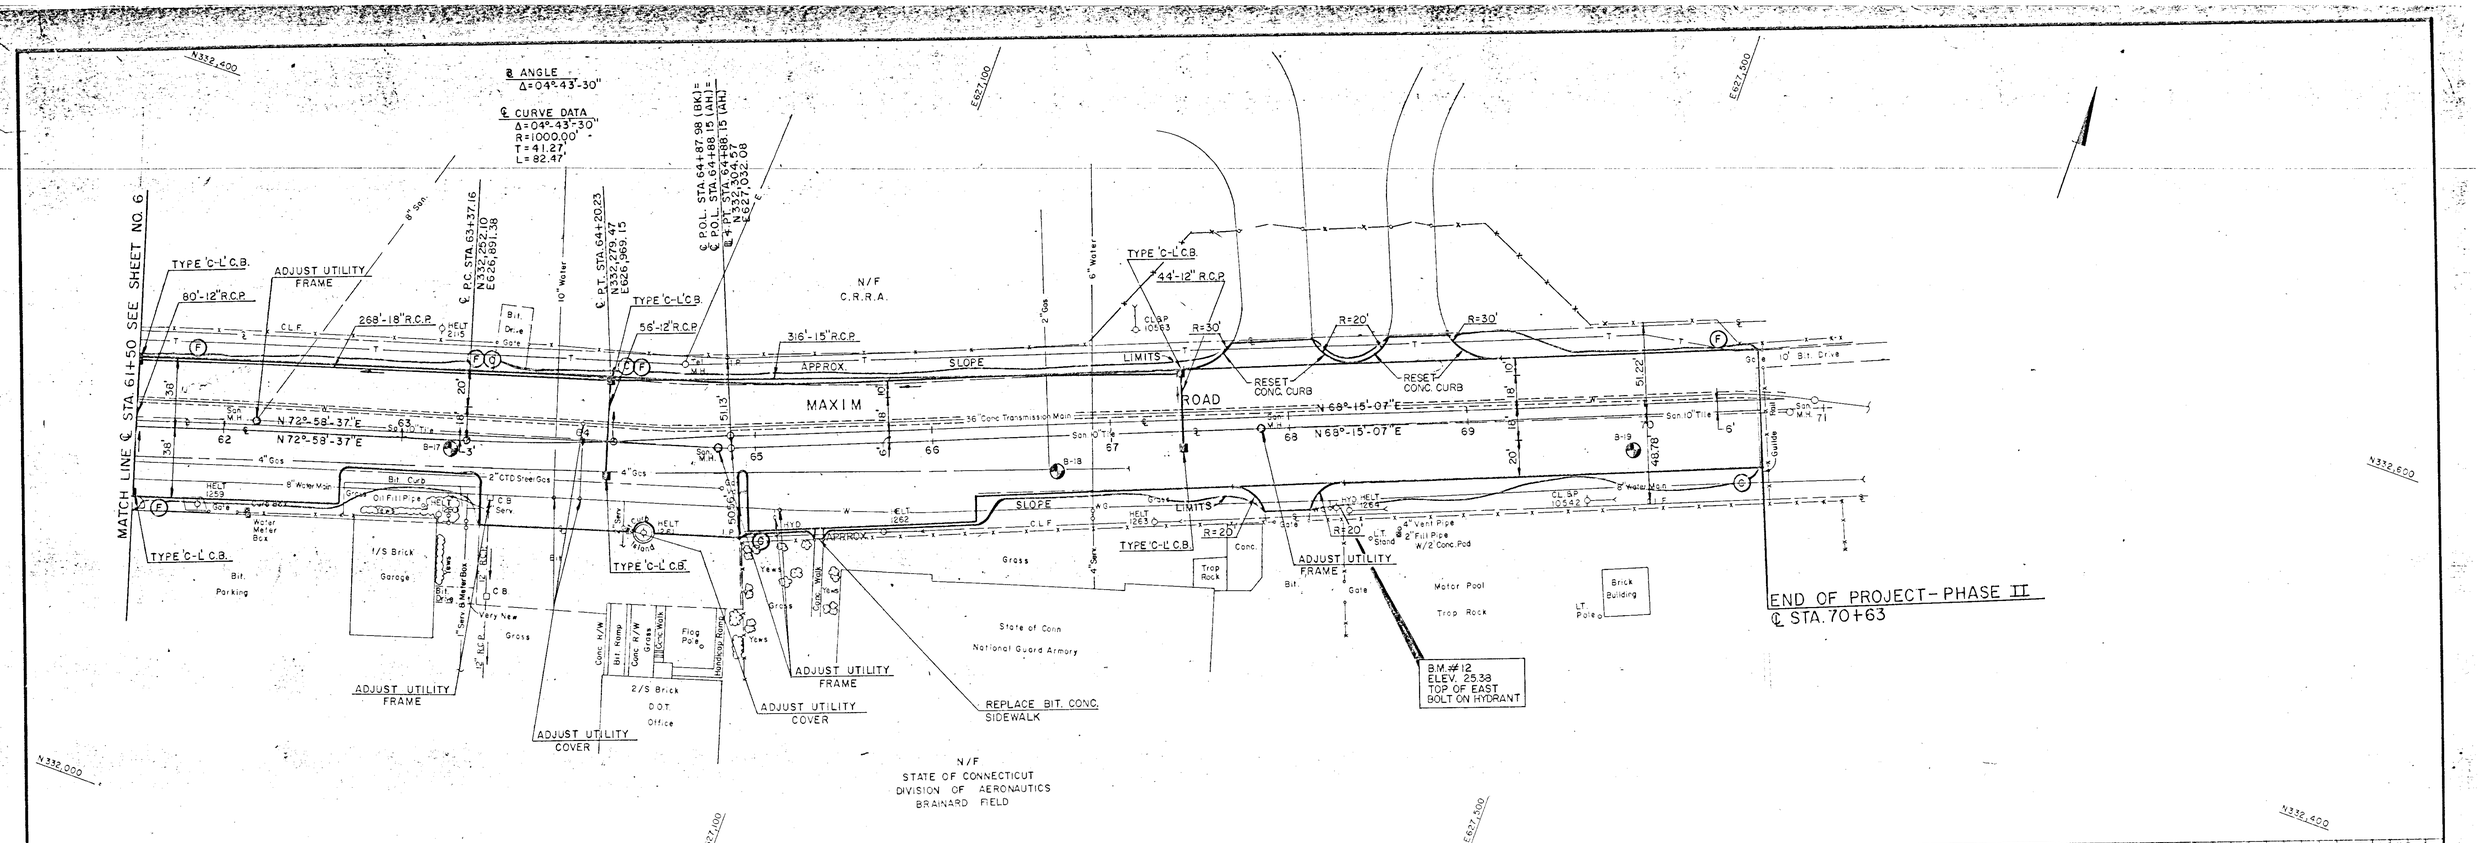

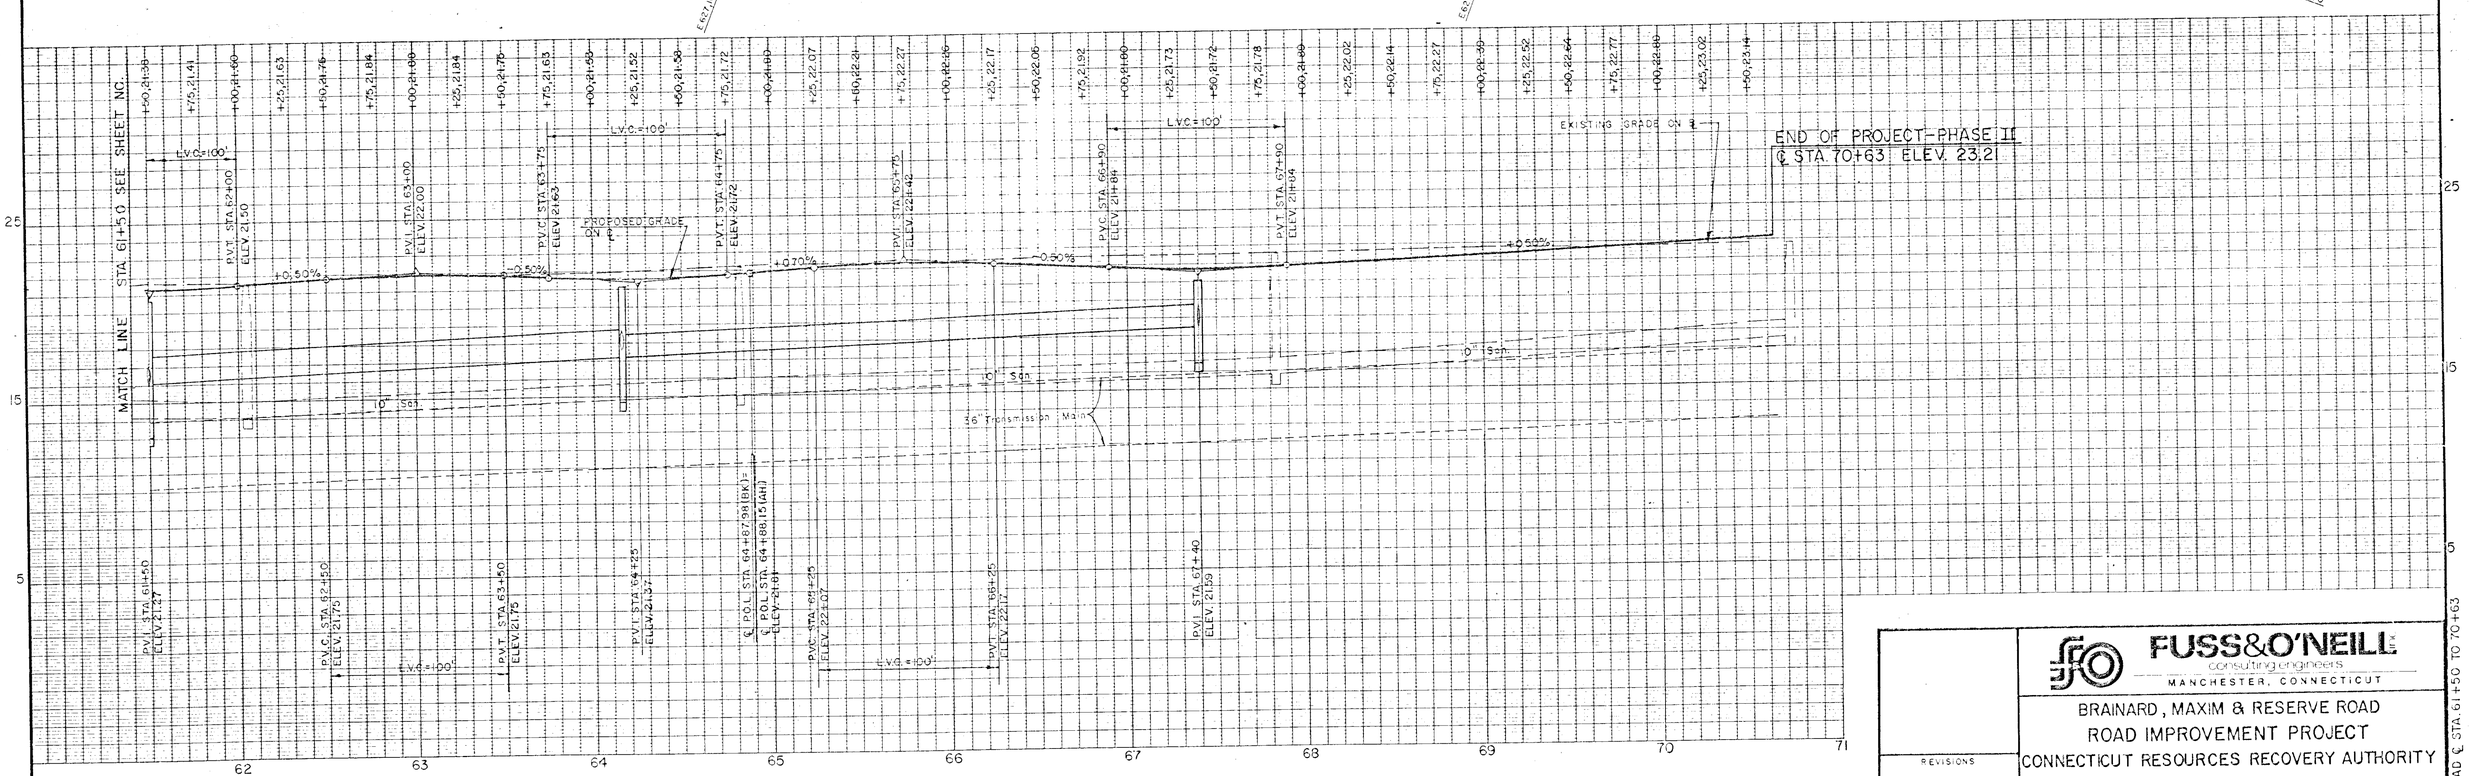

REVISIONS	FUSS & O'NEILL consulting engineers MANCHESTER, CONNECTICUT					
	BRAINARD, MAXIM & RESERVE ROAD ROAD IMPROVEMENT PROJECT CONNECTICUT RESOURCES RECOVERY AUTHORITY MAXIM ROAD ℄ STA. 61+50 TO 70+63					
	PROJ. NO. 86-285A	DATE JAN. 1988	SCALE HORIZ. 1"=40' VERT. 1"=4'	FIELD BK 480, 482 491	DESIGNER M.E.G.	REVIEWER W.G.	SHEET NO. 7 of 60

MAXIM ROAD ℄ STA. 61+50 TO 70+63

JOSEPH MEYNETT & CO.

6/13/6