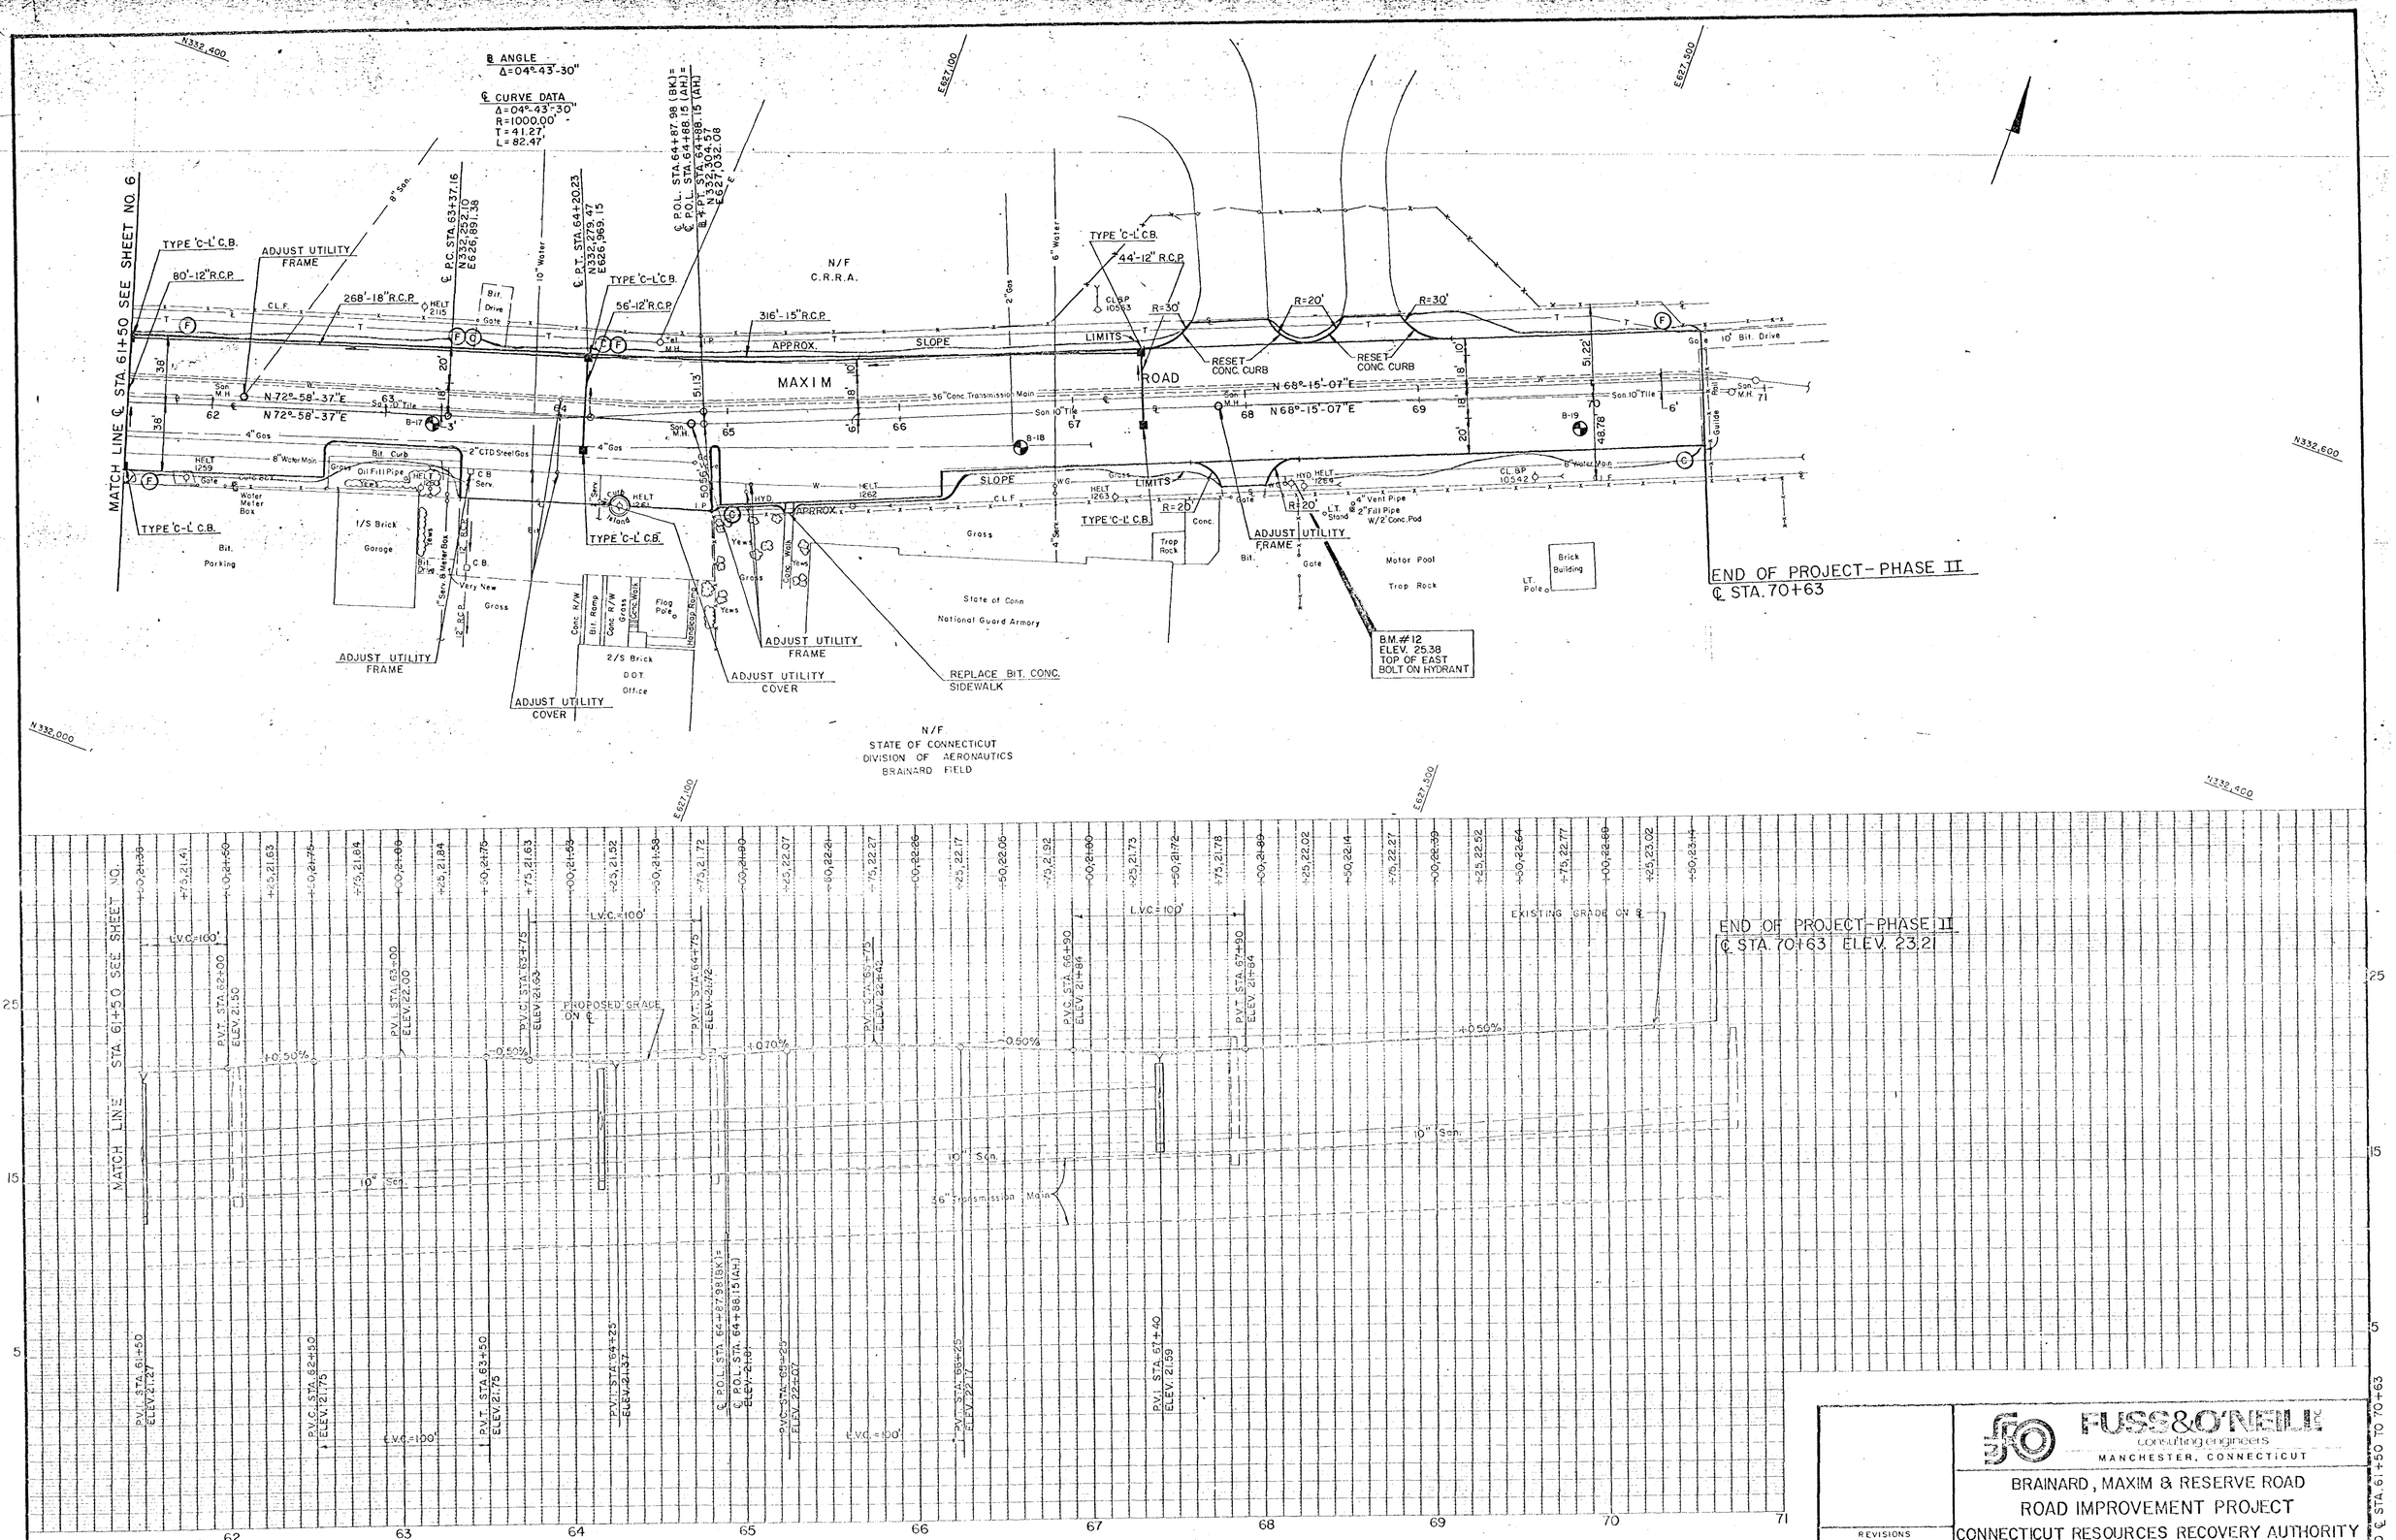

FUSS & O'NEILL INC.
consulting engineers
MANCHESTER, CONNECTICUT

BRAINARD, MAXIM & RESERVE ROAD
ROAD IMPROVEMENT PROJECT
CONNECTICUT RESOURCES RECOVERY AUTHORITY
MAXIM ROAD ℄ STA. 61+50 TO 70+63

REVISIONS

PROJ. NO.	DATE	SCALE	FIELD BK	DESIGNER	REVIEWER	SHEET NO.
86-285A	JAN. 1988	HORIZ. 1"=40' VERT. 1"=4'	480, 482 491	M.E.G.	W.G.	7 of 60

MAXIM ROAD ℄ STA. 61+50 TO 70+63