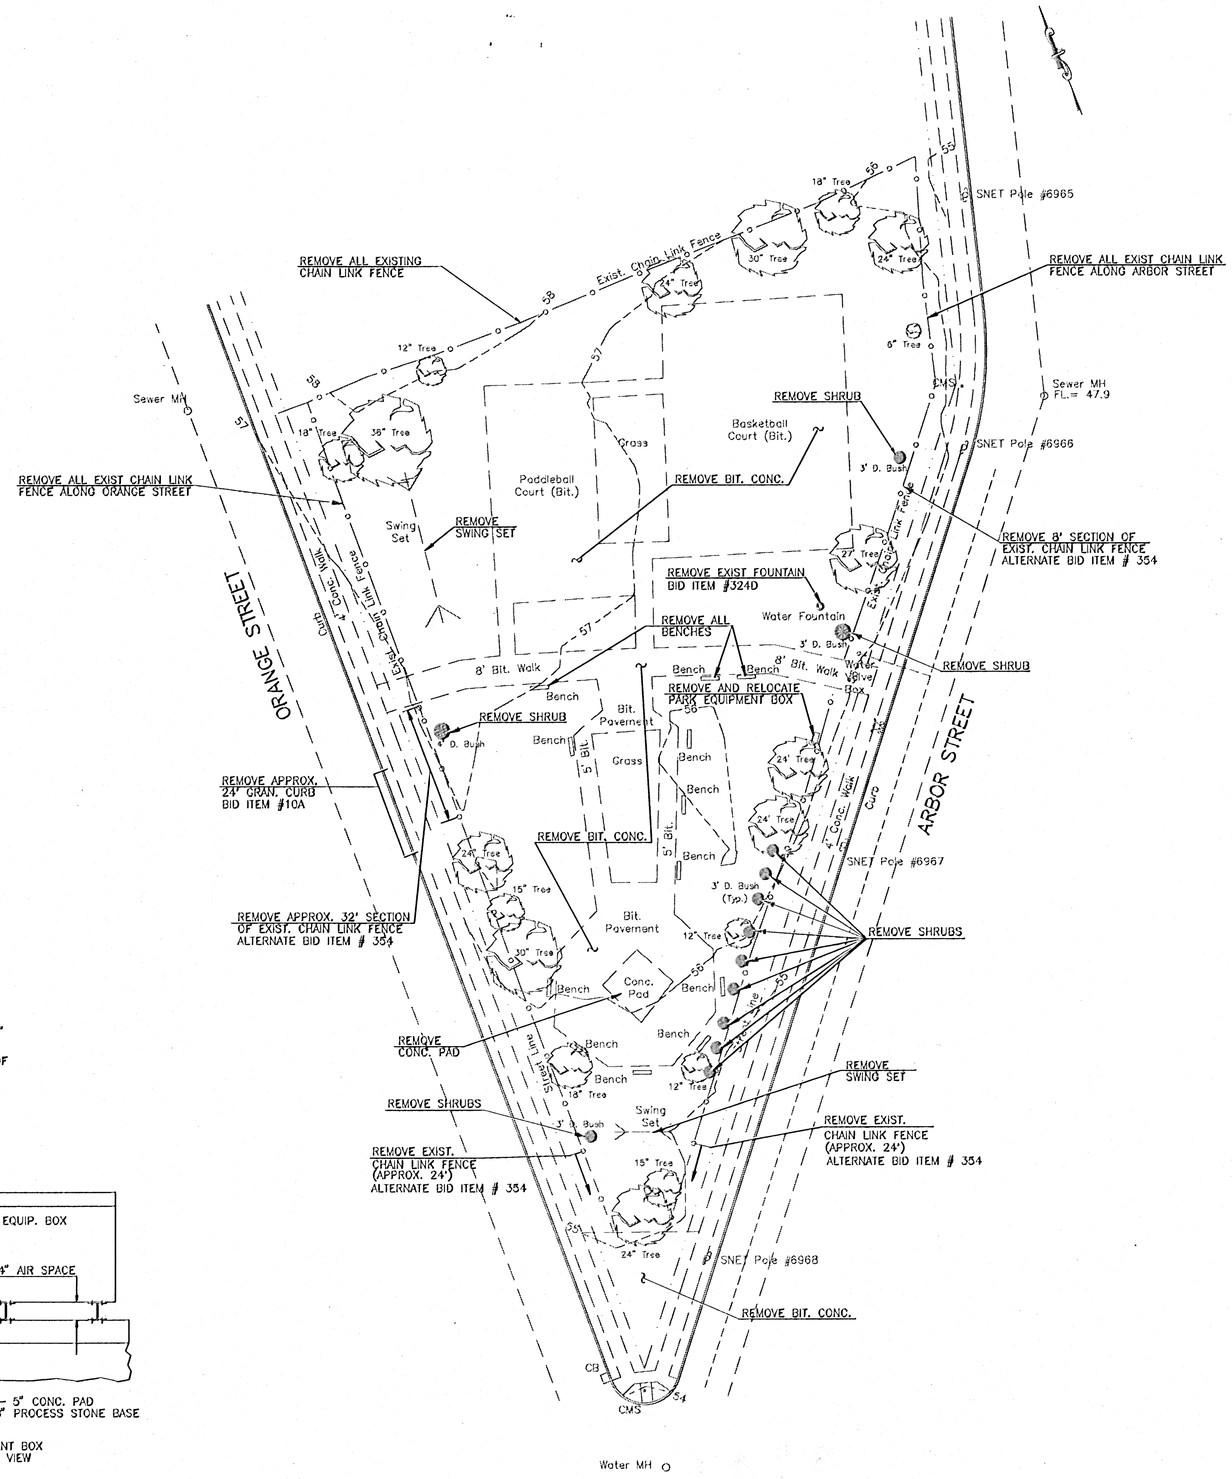

NOTES

UNLESS OTHERWISE NOTED, ALL WORK SHOWN ON THIS PLAN OR OTHER WORK REQUIRED TO PREPARE THE SITE FOR CONSTRUCTION AND/OR INSTALLATION OF EQUIPMENT SHALL BE INCLUDED IN THE LUMP SUM COST FOR BID ITEM #375 'SITE PREPARATION'.

IT IS THE CONTRACTORS RESPONSIBILITY TO REVIEW THE SITE PRIOR TO BIDDING. ANY EQUIPMENT WHICH MAY HAVE BEEN OMITTED FROM THIS PLAN BUT IS CLEARLY IN CONFLICT WITH THE INSTALLATION OF EQUIPMENT AS SPECIFIED ON THE CONSTRUCTION PLANS SHALL BE INCLUDED IN THE LUMP SUM PRICE FOR BID ITEM #375.

IF ALTERNATE BID ITEM #354 IS SELECTED, ALL EXISTING FENCE SHALL REMAIN IN PLACE EXCEPT AS NOTED. WHERE SECTIONS OF CHAIN LINK FENCE ARE TO BE REMOVED, FABRIC SHALL BE CUT AND SECURED TO THE TERMINAL POST BY USING 1/4" X 3/4" TENSION BARS TIED TO THE POST EVERY 12" WITH 11 GAGE 1" WIDE STEEL TENSION BANDS AND 3/8" DIAMETER BOLTS AND NUTS. TOP RAILS SHALL BE CUT AND SECURED TO END POST WITH END RAIL FITTING. DOMED CAP SHALL BE ATTACHED TO TOP OF END POST. WHERE NECESSARY, NEW END POSTS SHALL BE INSTALLED IN ACCORDANCE WITH BID ITEM #321 "CHAIN LINK FENCE". ALL LABOR, EQUIPMENT AND MATERIALS FOR THIS WORK SHALL BE INCLUDED AND PAID FOR AS PART OF THE UNIT COST OF BID ITEM #364 "REMOVE CHAIN LINK FENCE"

PARK EQUIPMENT BOX TO BE RELOCATED ON WEST SIDE OF BASKETBALL COURT (SEE EQUIPMENT INSTALLATION PLAN). COST FOR REMOVING BOX FROM EXISTING LOCATION, INSTALLATION OF NEW CONCRETE PAD, ATTACHMENT OF METAL RUNNERS, RELOCATING AND ANCHORING BOX ONTO CONCRETE PAD SHALL BE INCLUDED IN THE LUMP SUM PRICE OF BID ITEM #375, 'SITE PREPARATION'.

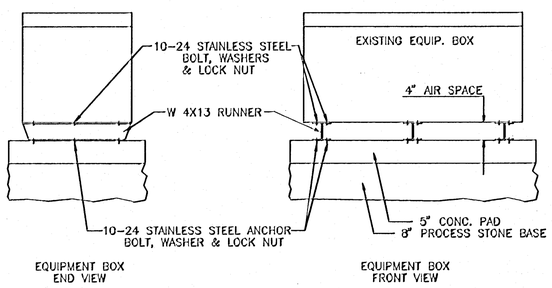

CITY OF HARTFORD, CONNECTICUT
DEPARTMENT OF PUBLIC WORKS
TRANSPORTATION SERVICES BUREAU

DAY PARK IMPROVEMENTS
SITE PREPARATION PLAN

SUBMITTED	RECOMMENDED	APPROVED
PROJECT ENGINEER	MANAGER	CITY ENGINEER

DRAWN RDS	SCALE: 1"=20'	DAYBOOK NO. 011330	SHEET 4
CHECKED		DATE SEPT. 1995	OF 7
		FILE NAME DAYSITE.DWG	

DAYSITE.DWG