Site information				
	Net Cut	Net Fill	Net. Volume	Units Volume Method
Full site exist – prop	145.5825	27.8645	117.7179(C)	(cu yd) Grid

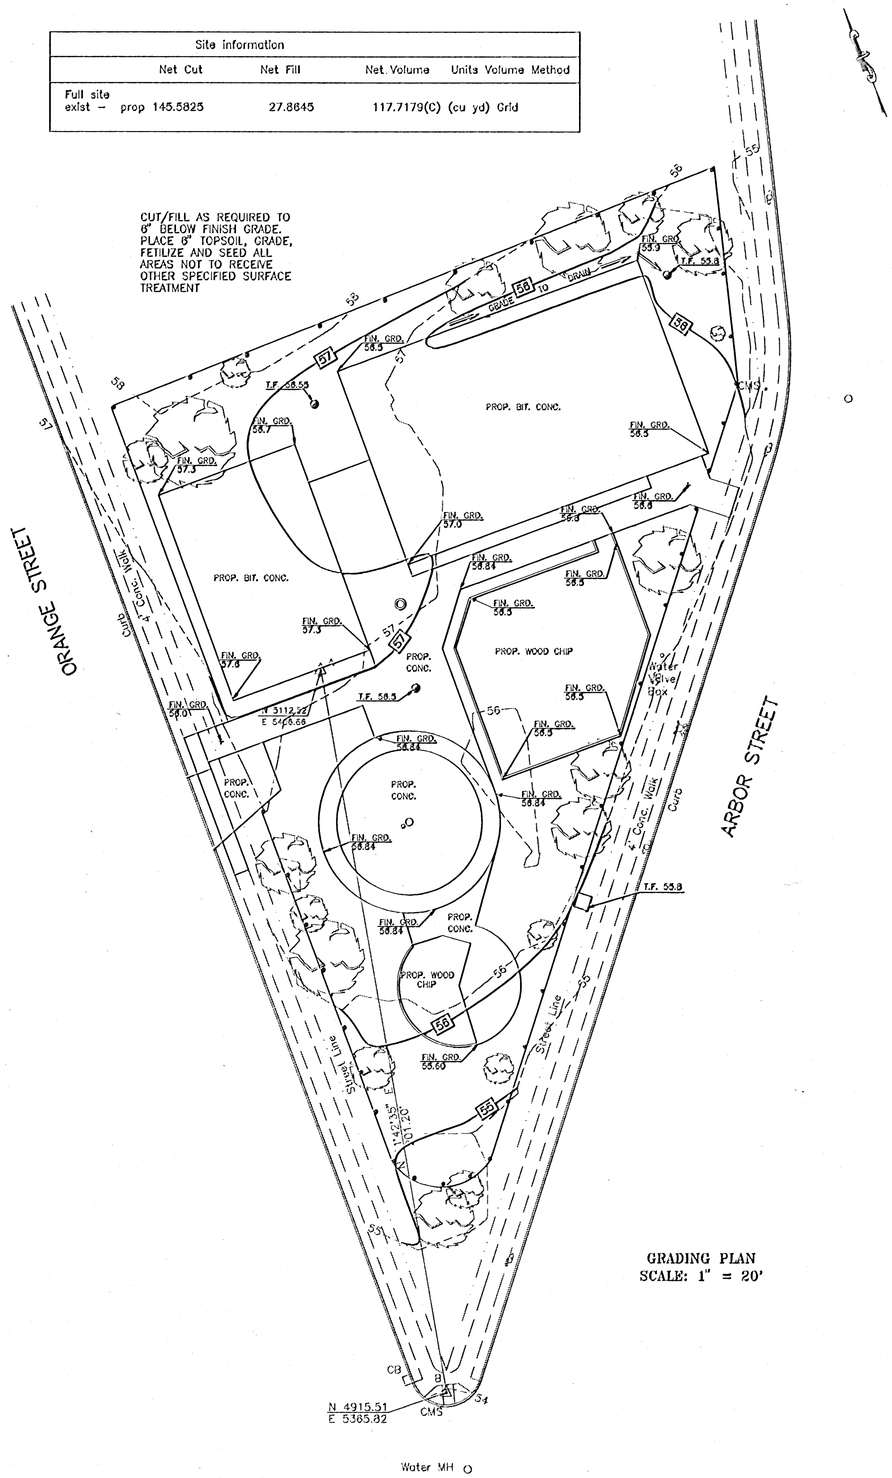

GRADING PLAN
SCALE: 1" = 20'

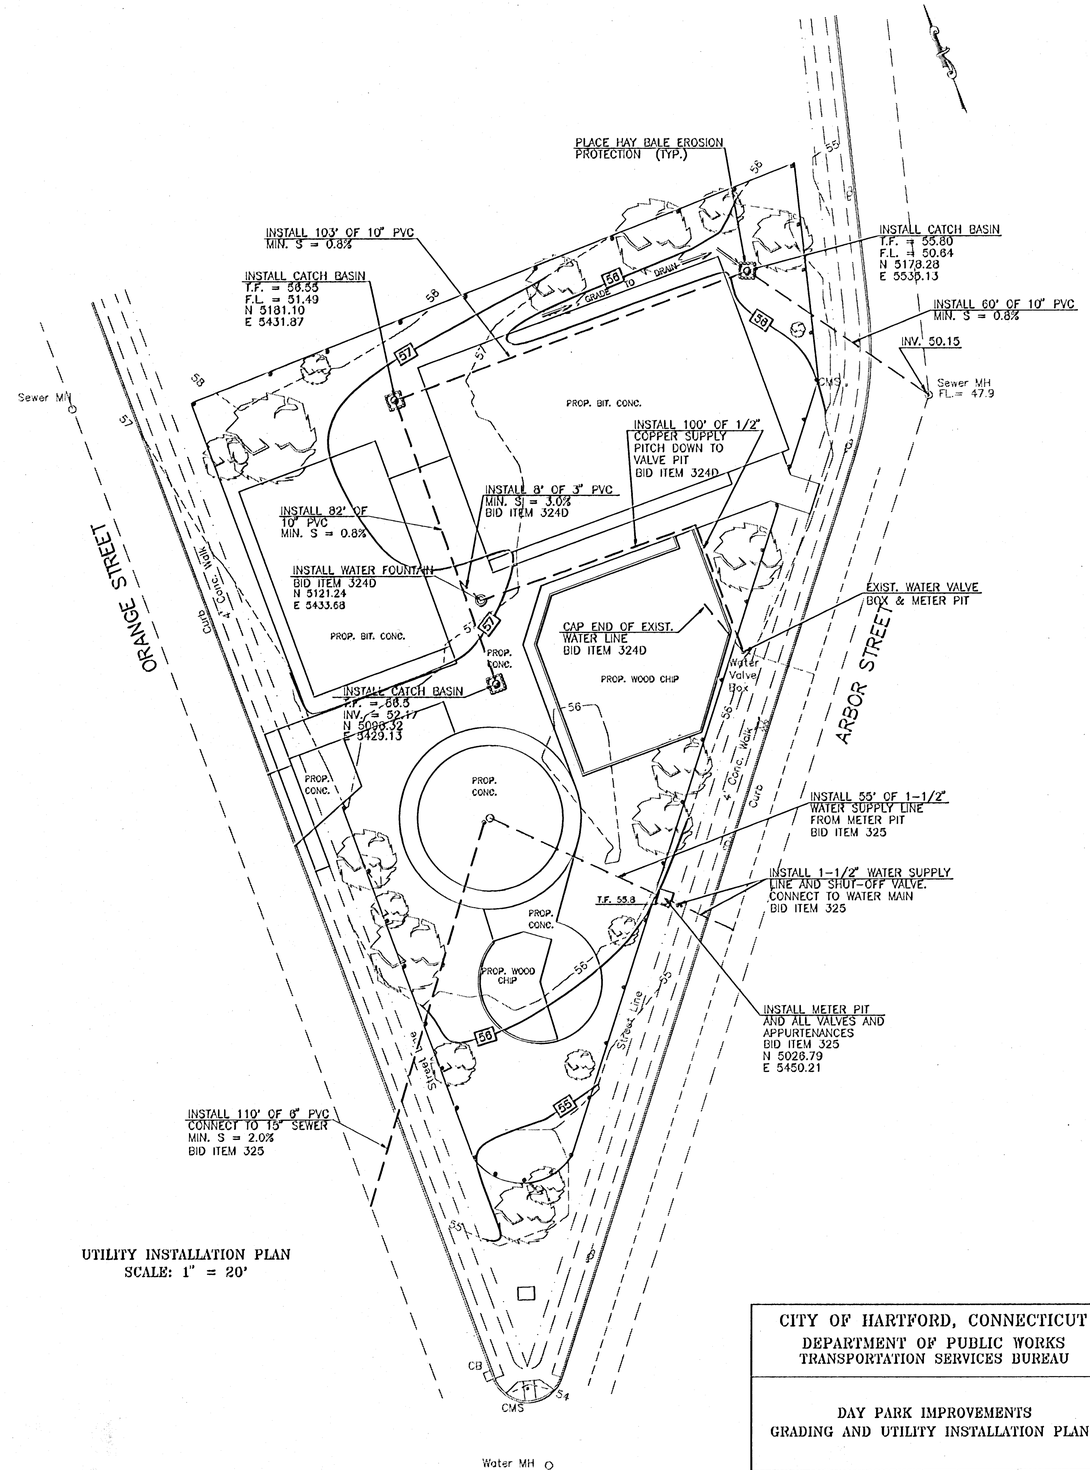

UTILITY INSTALLATION PLAN
SCALE: 1" = 20'

CITY OF HARTFORD, CONNECTICUT
DEPARTMENT OF PUBLIC WORKS
TRANSPORTATION SERVICES BUREAU

DAY PARK IMPROVEMENTS
GRADING AND UTILITY INSTALLATION PLANS

SUBMITTED	RECOMMENDED	APPROVED
PROJECT ENGINEER	MANAGER	CITY ENGINEER

DRAWN RDB CHECKED	SCALE: 1"=20'	DAYBOOK NO. 011330 DATE SEPT. 1995 FILE NAME DAYGRD.DWG		SHEET 5 OF 7