621|2F

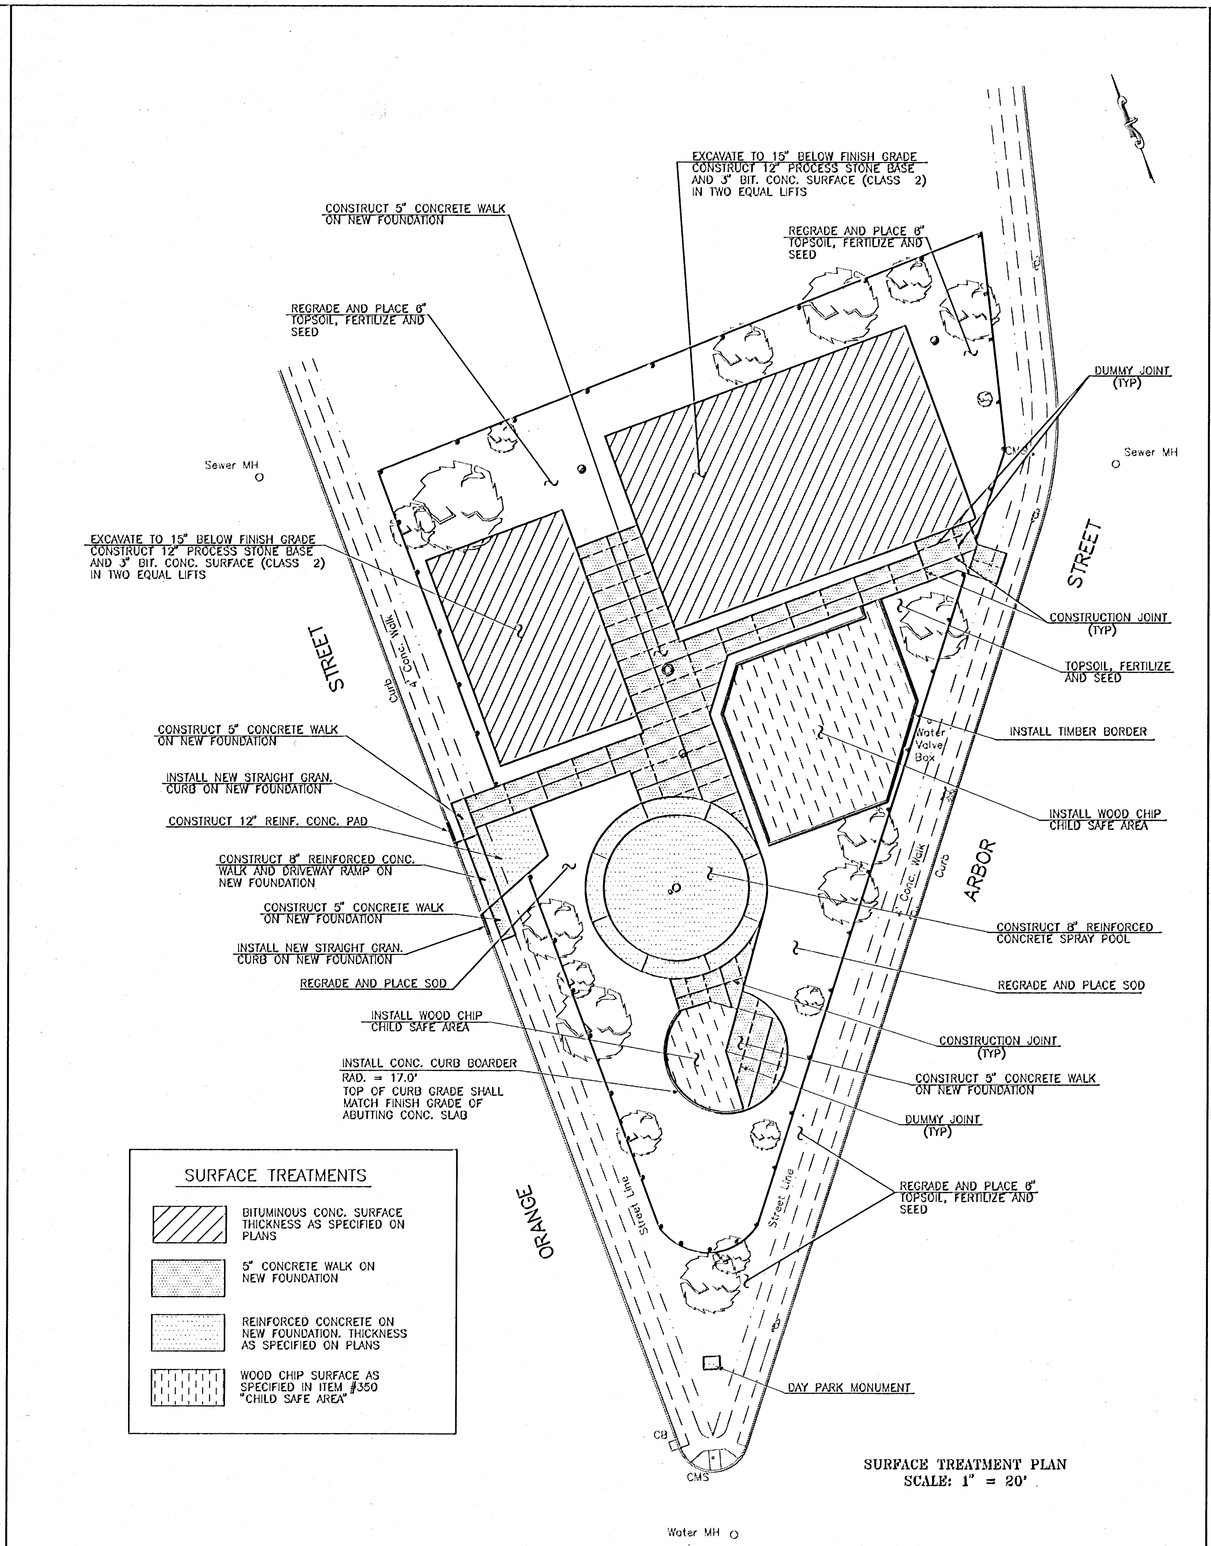

SURFACE TREATMENT PLAN
SCALE: 1" = 20'

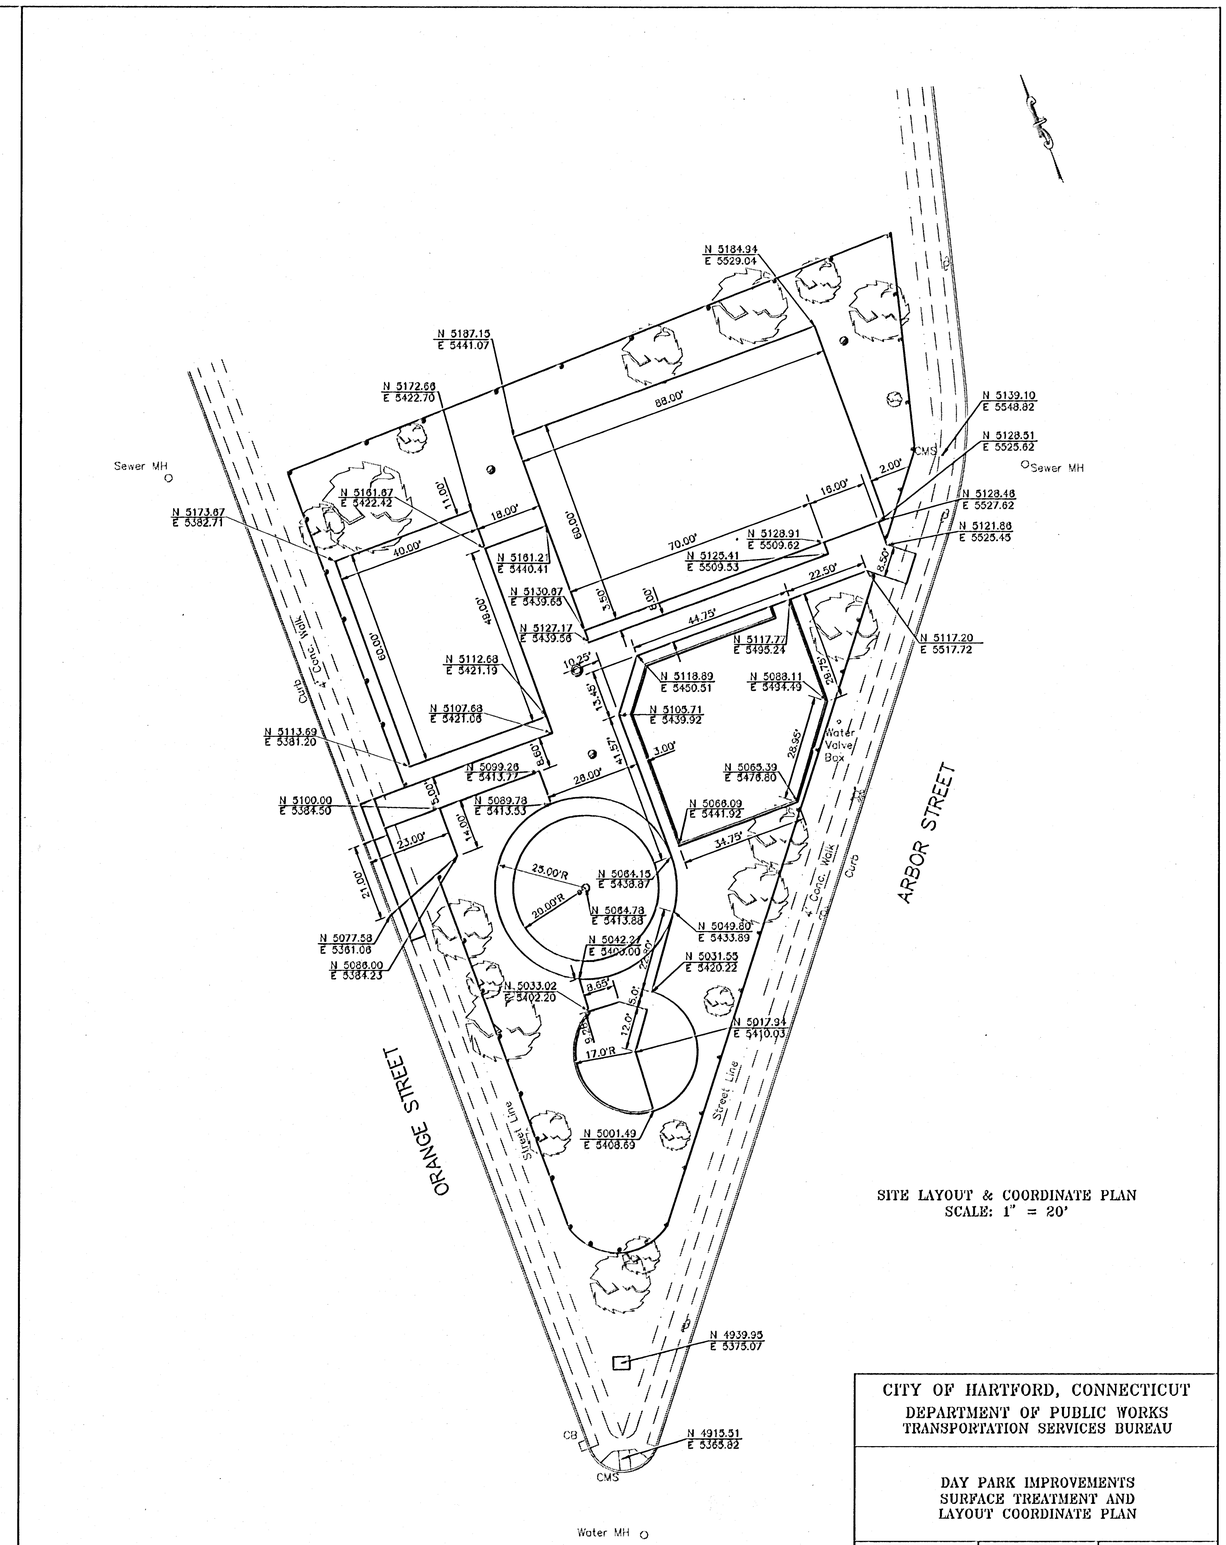

SITE LAYOUT & COORDINATE PLAN
SCALE: 1" = 20'

CITY OF HARTFORD, CONNECTICUT
DEPARTMENT OF PUBLIC WORKS
TRANSPORTATION SERVICES BUREAU

DAY PARK IMPROVEMENTS
SURFACE TREATMENT AND
LAYOUT COORDINATE PLAN

SUBMITTED	RECOMMENDED	APPROVED
PROJECT ENGINEER	MANAGER	CITY ENGINEER

DRAWN RGS CHECKED	SCALE: 1"=20'	DAYBOOK NO. DATE FILE NAME	011330 SEPT. 1995 DAYLYOT.DWG	SHEET 6 OF 7

DAYLYOT.DLG

621|2F