FHWA REGION NO.	STATE	TOWN	FED. AID PROJ. NO.	PROJ. NO.	YEAR	ROUTE NO.	SHEET NO.	TOTAL SHEETS
1	CONN	HARTFORD	TEA-PEDS(40)	63-529	1999		31	58

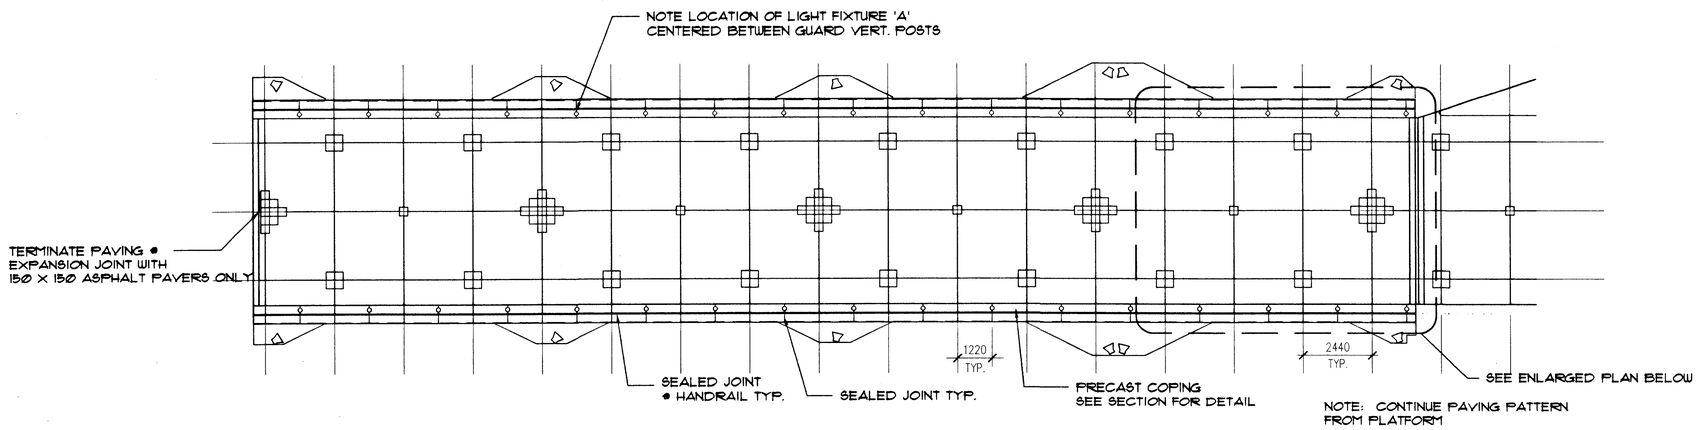

PAVING PATTERN PLAN @ BRIDGE

SCALE 1:100

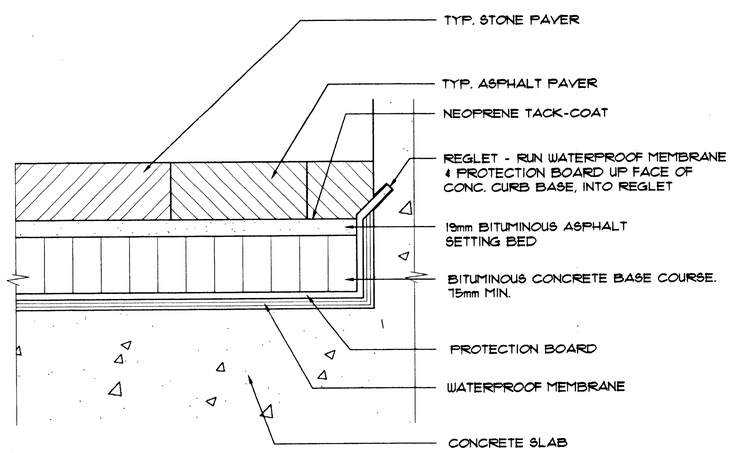

PAVING SECTION DETAIL

NOT TO SCALE

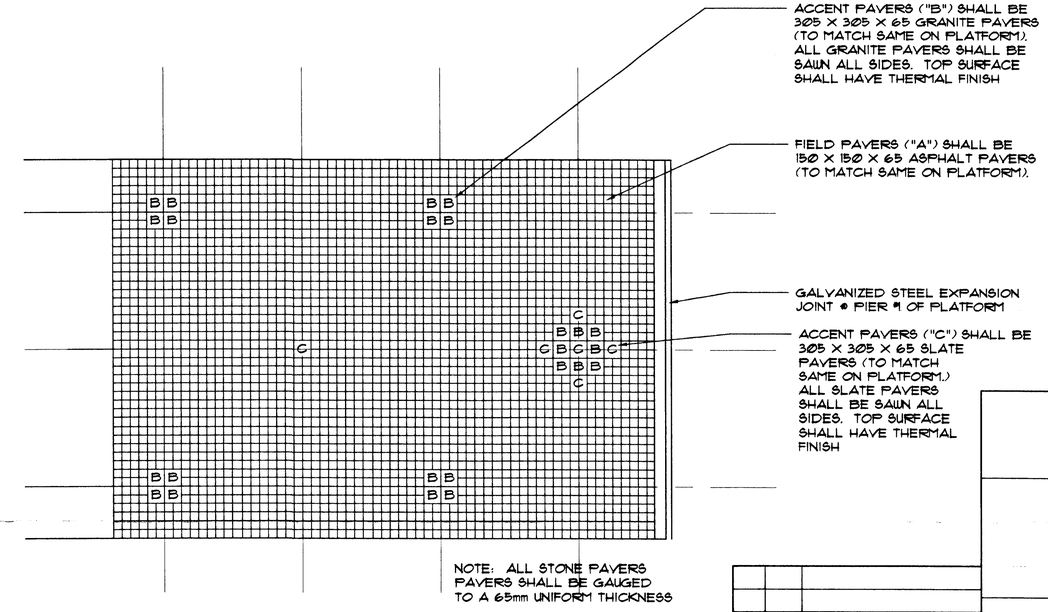

PAVING PATTERN PLAN DETAIL

SCALE 1:50

GENERAL NOTES:

1. ALL ITEMS SHOWN ON THIS SHEET INCLUDING PAVERS BITUMINOUS ASPHALT, PROTECTION BOARD & SEALANT TO BE INCLUDED IN THE ITEM "ARCHITECTURAL ELEMENTS FOR PEDESTRIAN BRIDGE". WATERPROOFING MEMBRANE, CONC. SLAB & EXP. JOINT TO BE INCLUDED AS SEPARATE ITEMS.
2. ALL DIMENSIONS SHOWN ARE IN MILLIMETERS UNLESS OTHERWISE NOTED
3. ALL ELEVATIONS SHOWN ARE IN METERS

NO.	DATE	DESCRIPTION

REVISIONS

CITY OF HARTFORD

PEDESTRIAN BRIDGE

OVER

COLUMBUS BOULEVARD

STONE AND ASPHALT PAVING

ENGINEER: MACCHI ENGINEERS, LLC

DESIGNER: JS | DRAFTER: JS | CHECKER: TSK

APPROVED T.S. Kerr DATE 9/15/99

STRUCTURE NO. | BRIDGE LOG NO. | STRUCTURE SHEET NO. 26B OF 28B