FHWA REGION NO.	STATE	TOWN	FED. AID PROJ. NO.	PROJ. NO.	YEAR	ROUTE NO.	SHEET NO.	TOTAL SHEETS
1	CONN	HARTFORD	TEA-PEDS(40)	63-529	1999	-	40	58

HANDICAPPED ACCESS RAMP TO CONSTITUTION PLAZA

SCALE IN METERS

4 0 2 4 8 12 16 20

HIGHWAY IMPROVEMENT PLAN

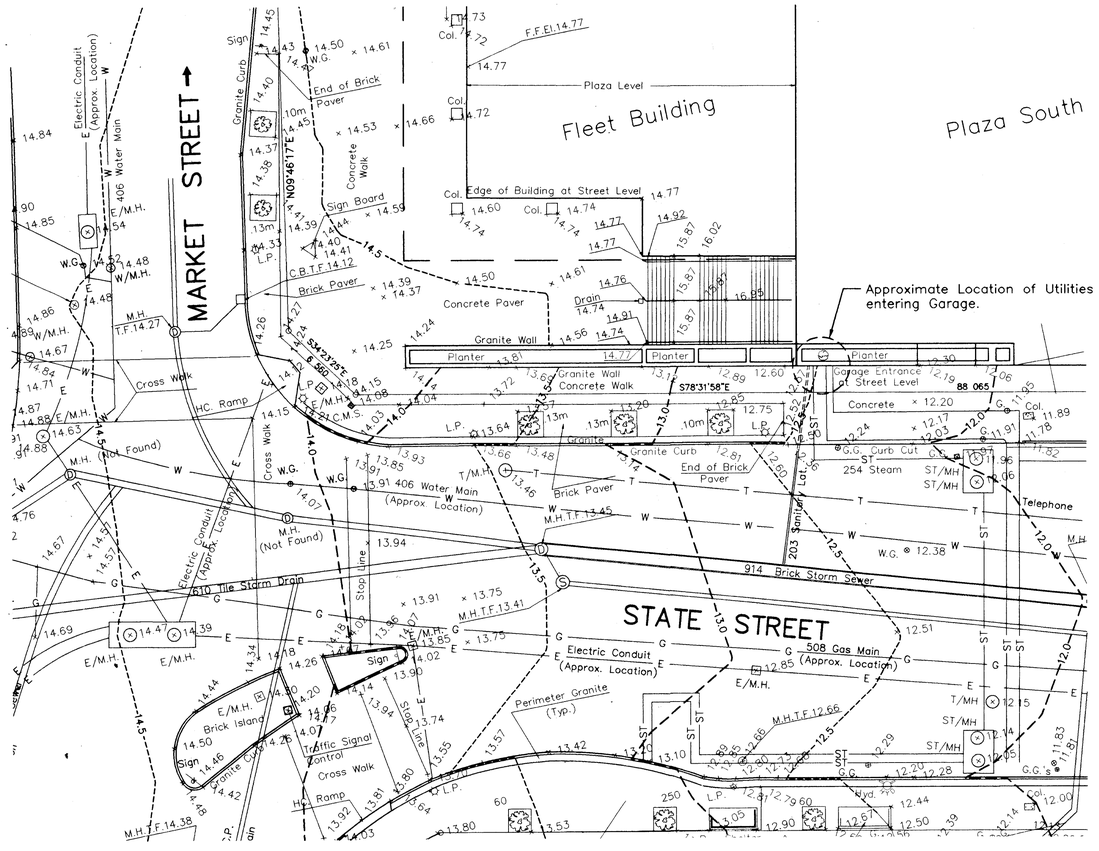

EXISTING SITE PLAN - STREET LEVEL

SCALE 1:200

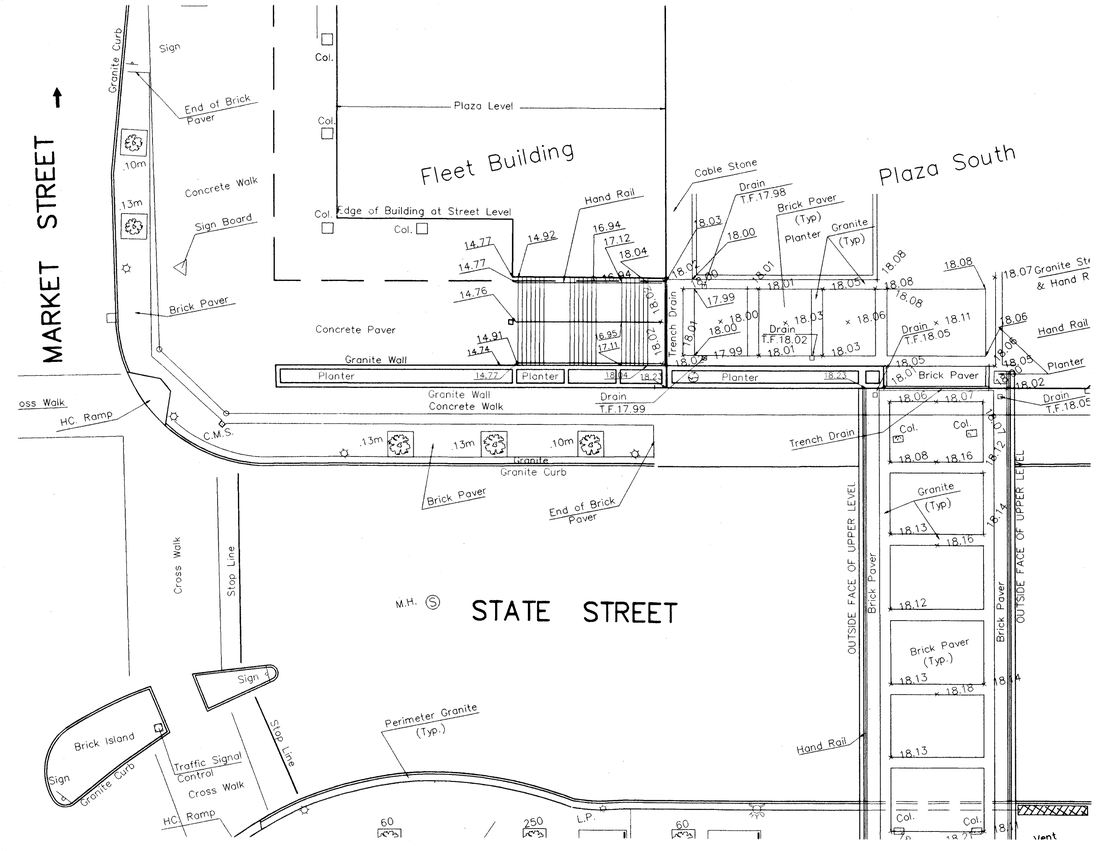

EXISTING SITE PLAN - DECK LEVEL

SCALE 1:200

GENERAL NOTES:

1. All dimensions shown are in millimeters unless otherwise noted.
2. All elevations shown are in meters.
3. Topograhic Survey Information was Provided by Igor Vechesloff, P.E. & L.S., Hartford, CT, Based on Conditions as of July, 1997. Elevations are based on N.G.V. Datum.

REVISIONS			
NO	SHEET	DESCRIPTION	REV. SHEET NO