63/4D

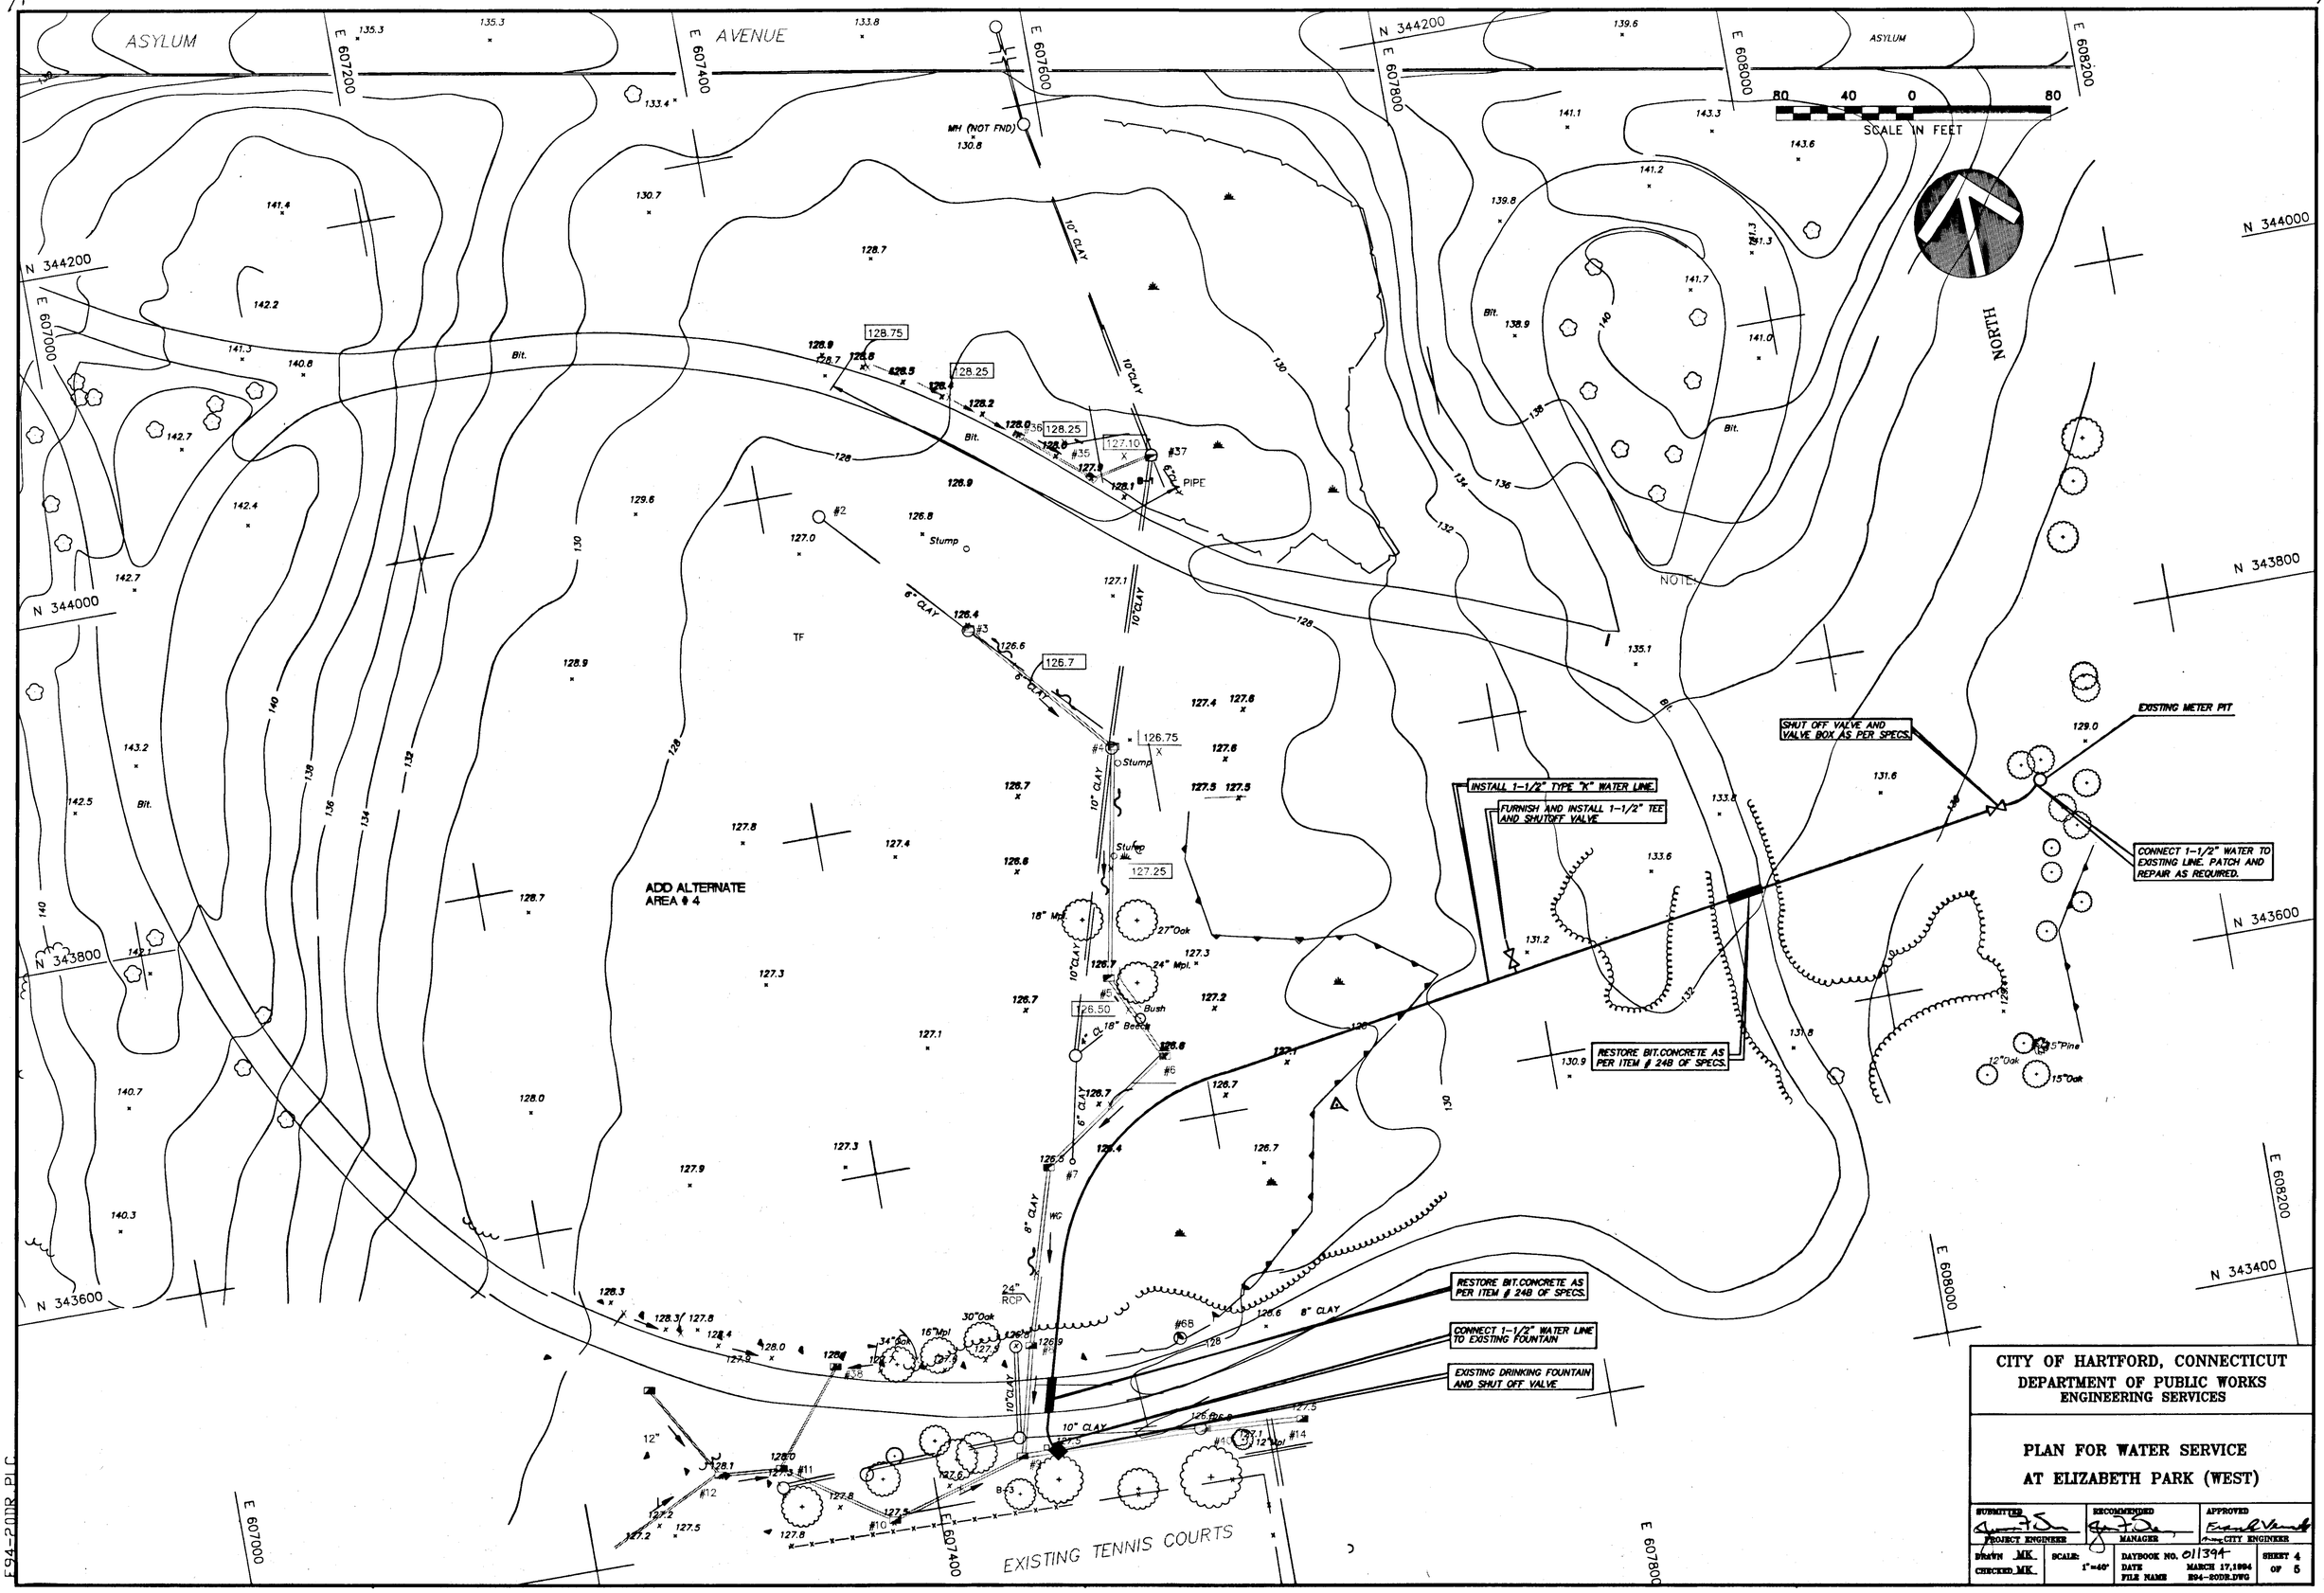

CITY OF HARTFORD, CONNECTICUT
DEPARTMENT OF PUBLIC WORKS
ENGINEERING SERVICES

PLAN FOR WATER SERVICE
AT ELIZABETH PARK (WEST)

SUBMITTED	RECOMMENDED	APPROVED
PROJECT ENGINEER	MANAGER	CITY ENGINEER

DRAWN MK	SCALE: 1"=40'	DAYBOOK NO. 011394	SHEET 4
CHECKED MK		DATE MARCH 17,1994	OF 5
		FILE NAME E94-20DR.DWG	

63/4D