F.A.H.W.A. REGION NO.	STATE	TOWN	FED. AID PROJ. NO.	PROJ. NO.	YEAR	SHEET NO.	TOTAL SHEETS
1	CONN.	HARTFORD	STPH 1833(1)	63-515	1994	22	26

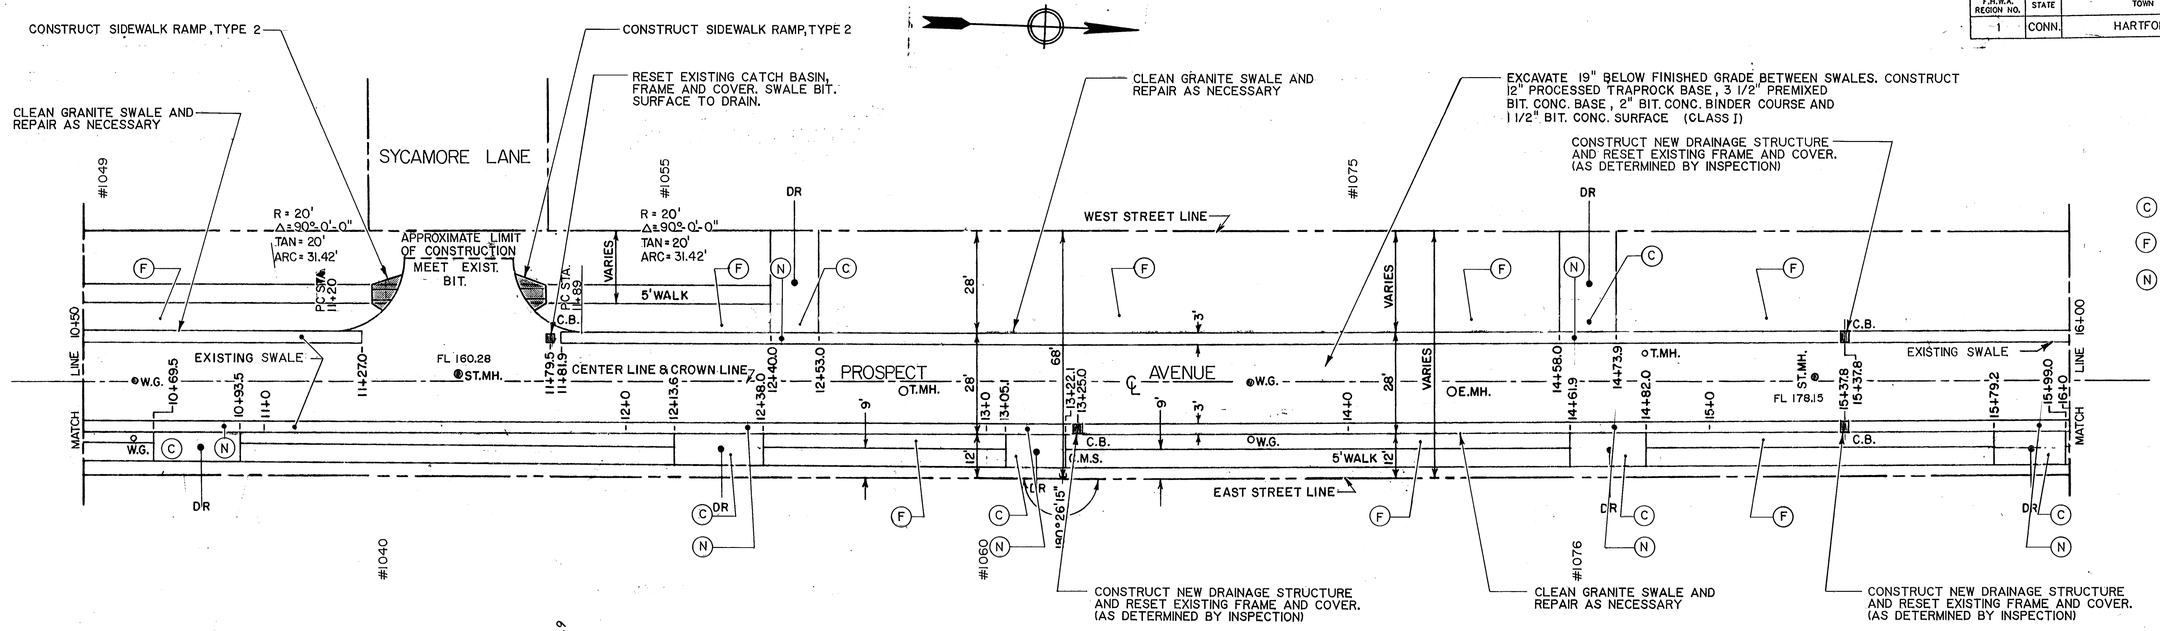

PLAN
1" = 20'

NOTES

- (C) EXISTING DRIVEWAY TO REMAIN
- (F) SEEDING AND MULCHING
- (N) SET STEEL DRIVEWAY PLATE

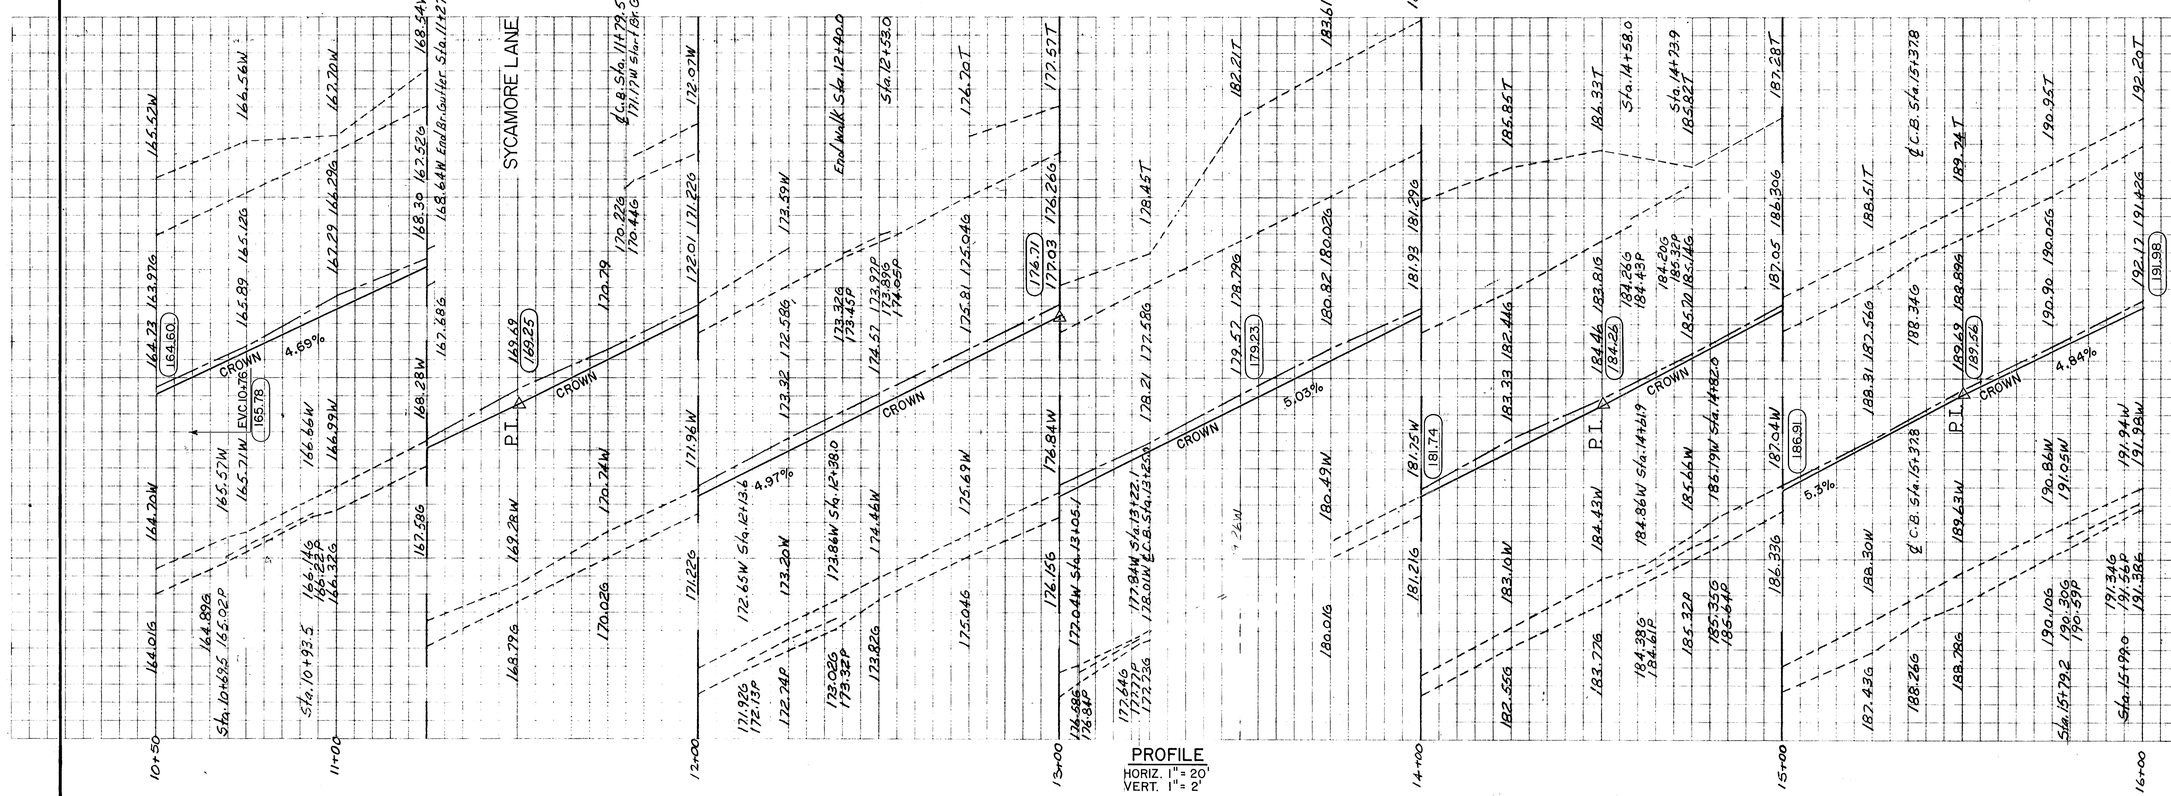

PROFILE
HORIZ. 1" = 20'
VERT. 1" = 2'

GENERAL NOTES

BENCH MARKS

EL. 191.31 NORTHWEST CORNER OF GRANITE PROP STONE AT SOUTH ℄ AND OPPOSITE BRICK WALL, Nº 1090

EL. 178.81 P.K. NAIL IN TREE ROOT NORTH SIDE OF TREE AND OPPOSITE S.N.E.T. POLE Nº 5627

EL. 168.83 HH-78 NORTHEAST CORNER OF METAL RIM OF METER BOX EAST SIDE AND OPPOSITE SYCAMORE STREET

STATIONS MEASURED ON EAST CURB LINE AND ON SLOPE

REMOVE EXISTING METAL PLATES IN ALL DRIVEWAYS AND RECONSTRUCT ALL DRIVEWAYS WITH 8" REINFORCED CONCRETE

REMOVE ALL EXISTING CATCH BASINS AND CONSTRUCT NEW HARTFORD TYPE C CATCH BASINS IN SAME LOCATIONS

(100.00) —— PROPOSED ELEVATIONS

100.00 — — EXISTING ELEVATIONS

REVISED
SEPT. 15, 1994
MAY 1995

DAYBOOK No. 011392

CITY OF HARTFORD, CONNECTICUT
DEPARTMENT OF PUBLIC WORKS
BUREAU OF ENGINEERING SERVICES

PROSPECT AVENUE HARTFORD, CONN. PLAN AND PROFILE

SUBMITTED	RECOMMENDED	APPROVED
R S Fiske, PROJECT ENGINEER	DIVISION MANAGER	Frank Vernola, CITY ENGINEER, ESB

DRAWN LL/CB	SCALE 1" = 20' HORIZ. 1" = 2' VERT.	DAYBOOK NO. 010933M
CHECKED JFS		DATE