633/3G

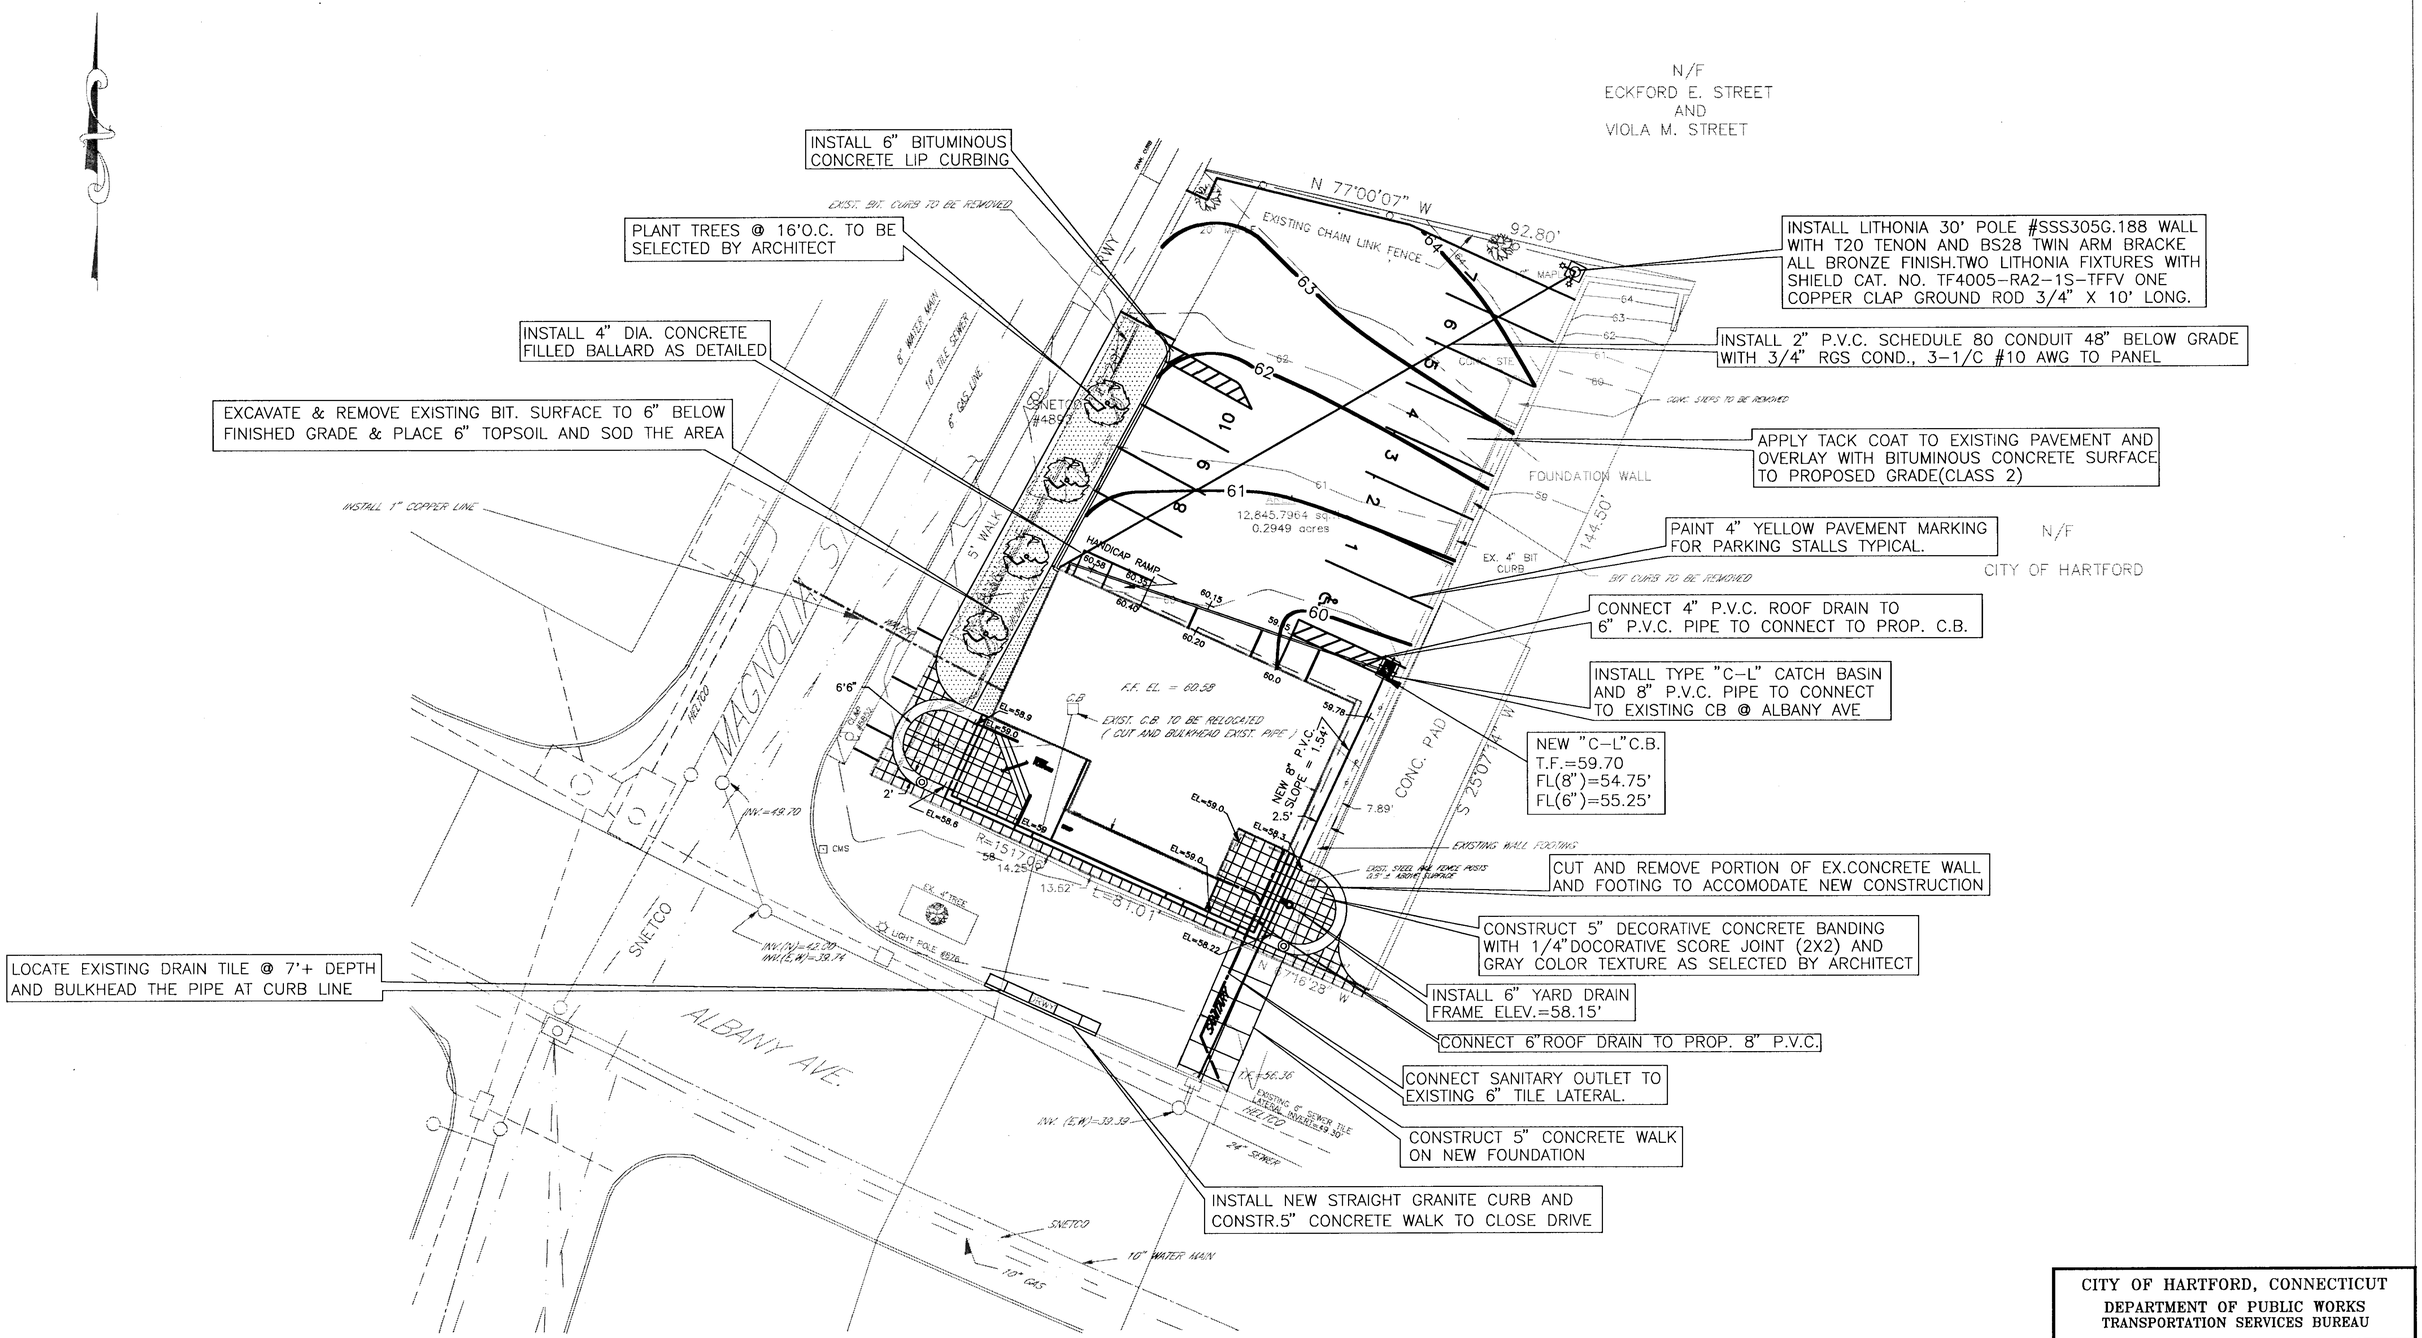

CITY OF HARTFORD, CONNECTICUT
DEPARTMENT OF PUBLIC WORKS
TRANSPORTATION SERVICES BUREAU

POLICE SUBSTATION SITE IMPROVEMENT AND UTILITY PLAN AT 636 ALBANY AVENUE HARTFORD , CONNECTICUT

SUBMITTED	RECOMMENDED	APPROVED
PROJECT ENGINEER	MANAGER	CITY ENGINEER

DRAWN JWB,MK CHECKED JB-MK	SCALE: USE SCALE BAR	DAYBOOK NO. 011397 DATE FEB 1 1995 FILE NAME ALBYWORK.DWG	SHEET 3 OF 3

ALBYWORK.PLC

633/3G