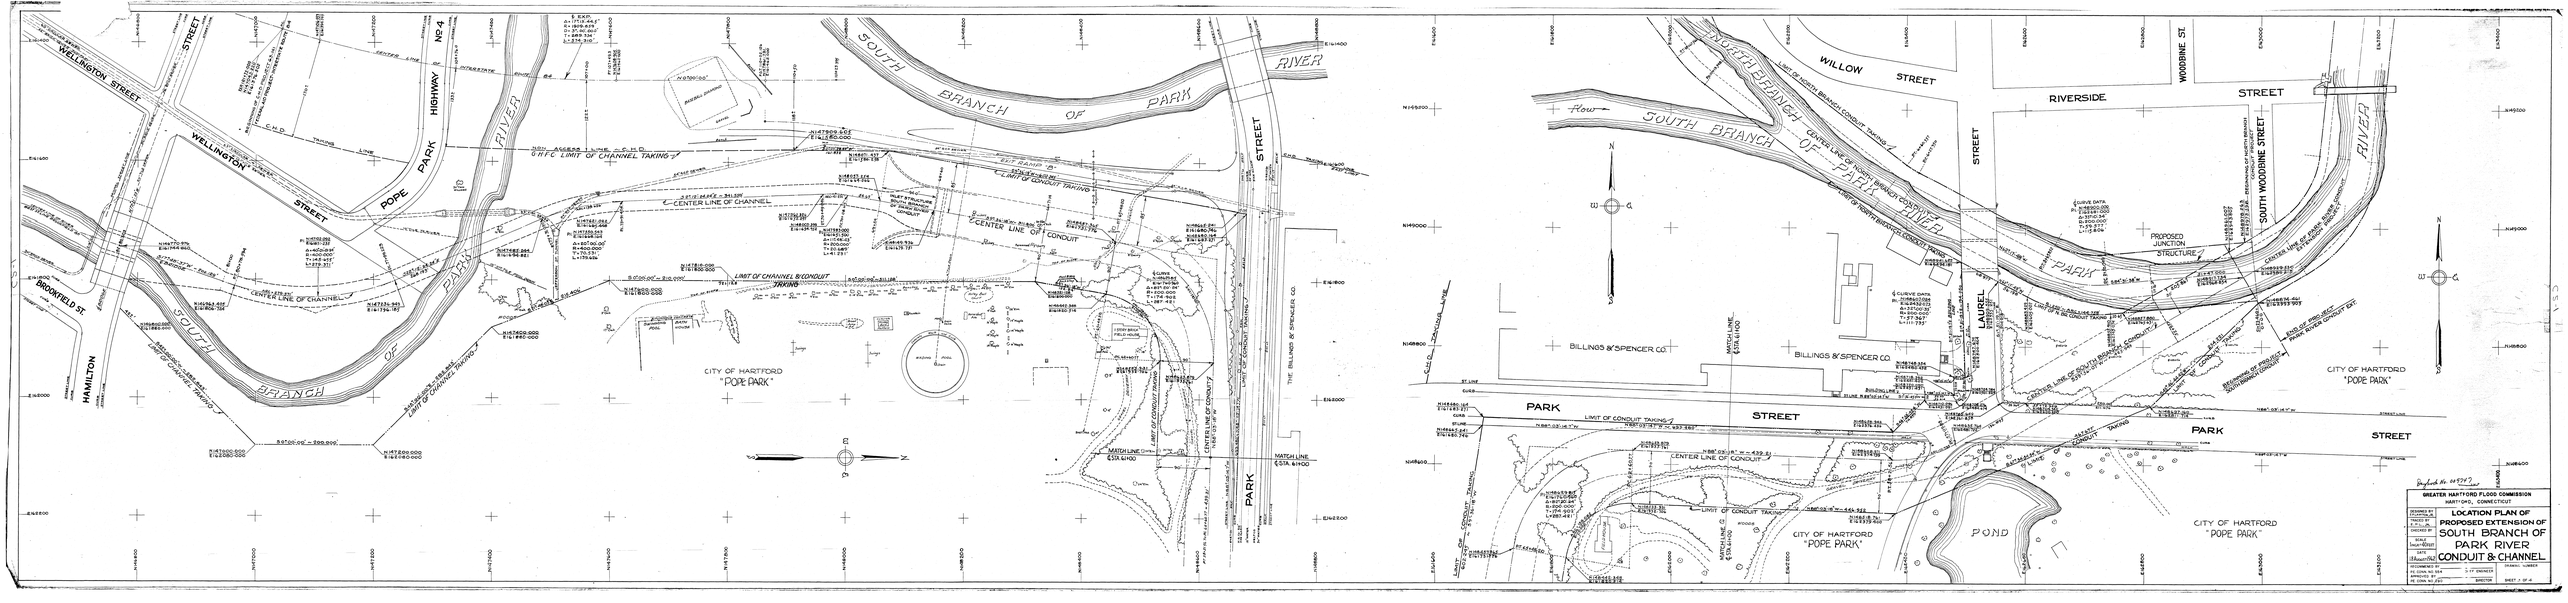
WELLINGTON STREET
POPE PARK HIGHWAY No. 4
SOUTH BRANCH OF PARK RIVER
BROOKFIELD ST.
HAMILTON STREET
CENTER LINE OF CHANNEL
CENTER LINE OF CONDUIT
LIMIT OF CHANNEL & CONDUIT TAKING
LIMIT OF CONDUIT TAKING
CITY OF HARTFORD "POPE PARK"
THE BILLINGS & SPENCER CO.
MATCH LINE STA. 61+00
WILLOW STREET
RIVERSIDE STREET
WOODBINE ST.
SOUTH WOODBINE STREET
PROPOSED JUNCTION STRUCTURE
BILLINGS & SPENCER CO.
LAUREL
PARK STREET
POND
GREATER HARTFORD FLOOD COMMISSION
HARTFORD, CONNECTICUT
LOCATION PLAN OF
PROPOSED EXTENSION OF
SOUTH BRANCH OF
PARK RIVER
CONDUIT & CHANNEL
DRAWING NUMBER
SHEET 1 OF 4